
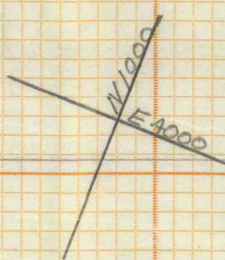
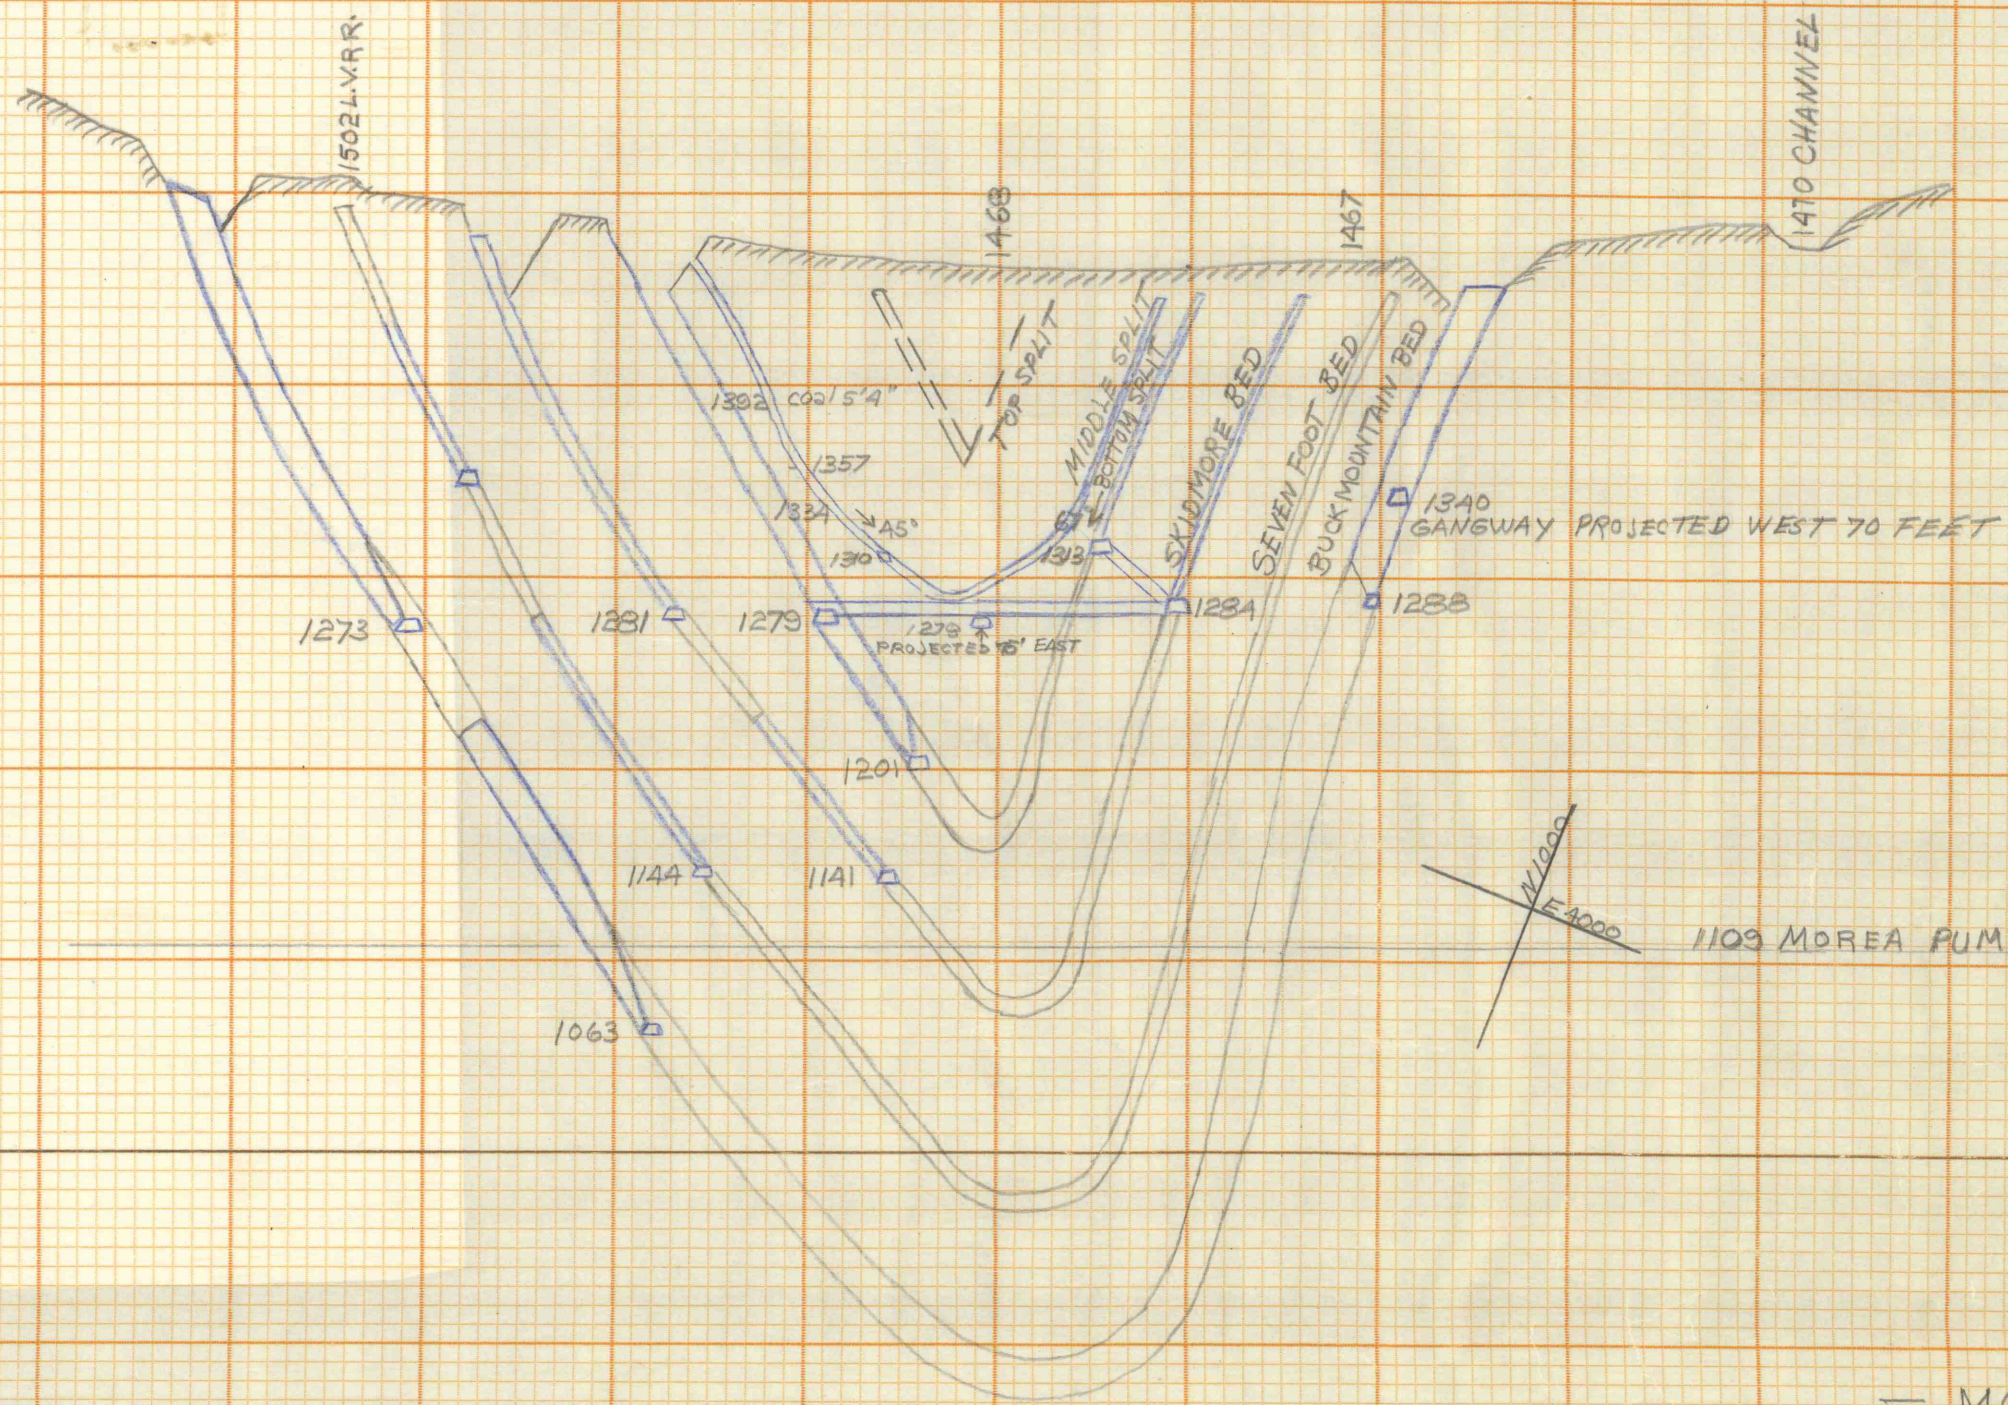


S

N

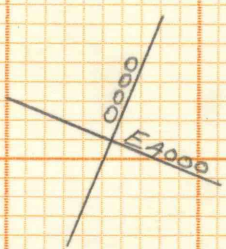

1109 MOREA PUMP HOUSE FLOOR

1000 FT.

— N°23B —

— MOREA COLLIERY —

SECTION THROUGH N°85 BREAST FIRST EAST BUCK MOUNTAIN GANGWAY

1" = 100'

MAP-X-93

MAP-X-93

TUBE X-93A

TUBE X-93A