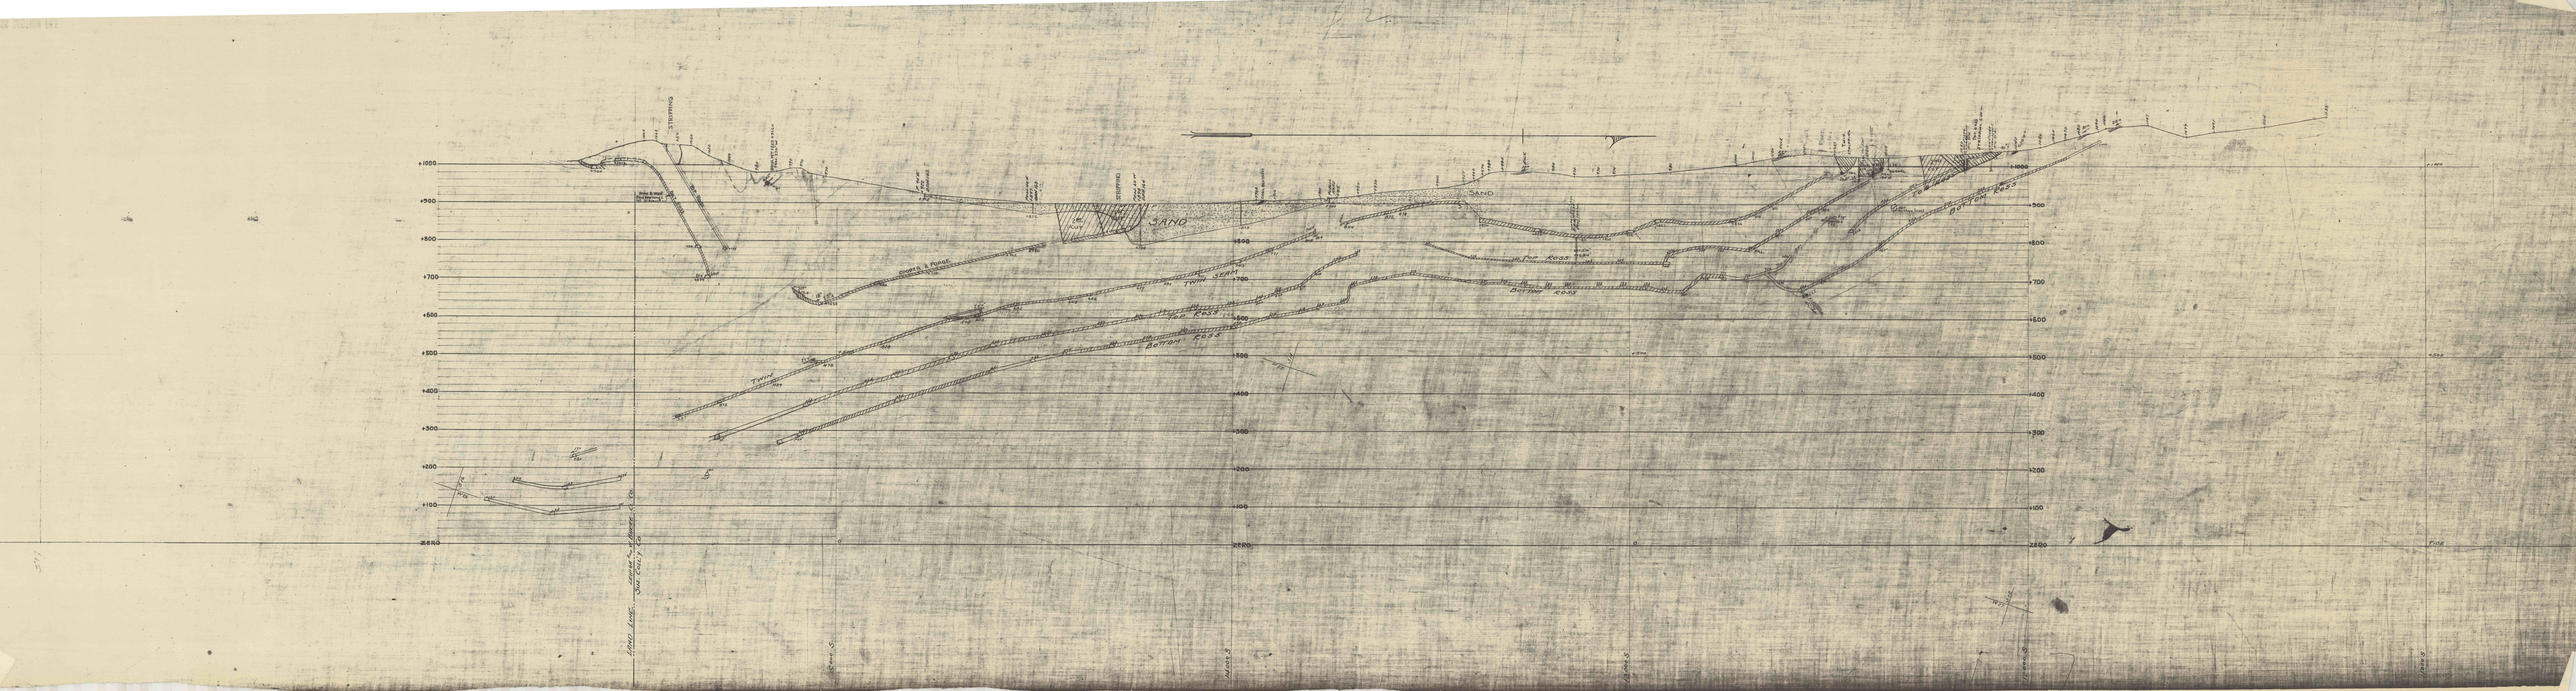

+1000
+900
+800
+700
+600
+500
+400
+300
+200
+100
ZERO
STRIPPING
TOP ROSS
BOT. ROSS
Broke to West End Workings No. 91 Breast
+990
+1013
780
+777
+633
DDH. No. 1219 +9660 PROJ. 220' W
P. 90' E +922 DDH. 162
PROJ. 40' E +897 DDH. 163
STRIPPING
PROJ. 60' W +898 DDH. 164
2ND CUT
1ST CUT
SAND
COAL BLOSSOM
PUBLIC ROAD +915
ROCK
SAND
PINCHED OUT
COOPER & FORGE
TWIN SEAM
TWIN
TOP ROSS
BOTTOM ROSS
PINCH
TOP ROSS
BOTTOM ROSS
ROLL
ROCK
ROAD
TWIN STRIPPING
NO COAL
2ND CUT
1ST CUT
TOP ROSS STRIPPING CUT
TOP ROSS
BOTTOM ROSS
No. 21 Slope Level
1133
S16
W26
17°
230
LAND LINE
LEHIGH AND W. BARRE CL. CO.
SUS. COLL'Y. CO.
15000 S
14000 S
13000 S
12000 S
11000 S
W27
S14
W27
S12
TIDE
0

377