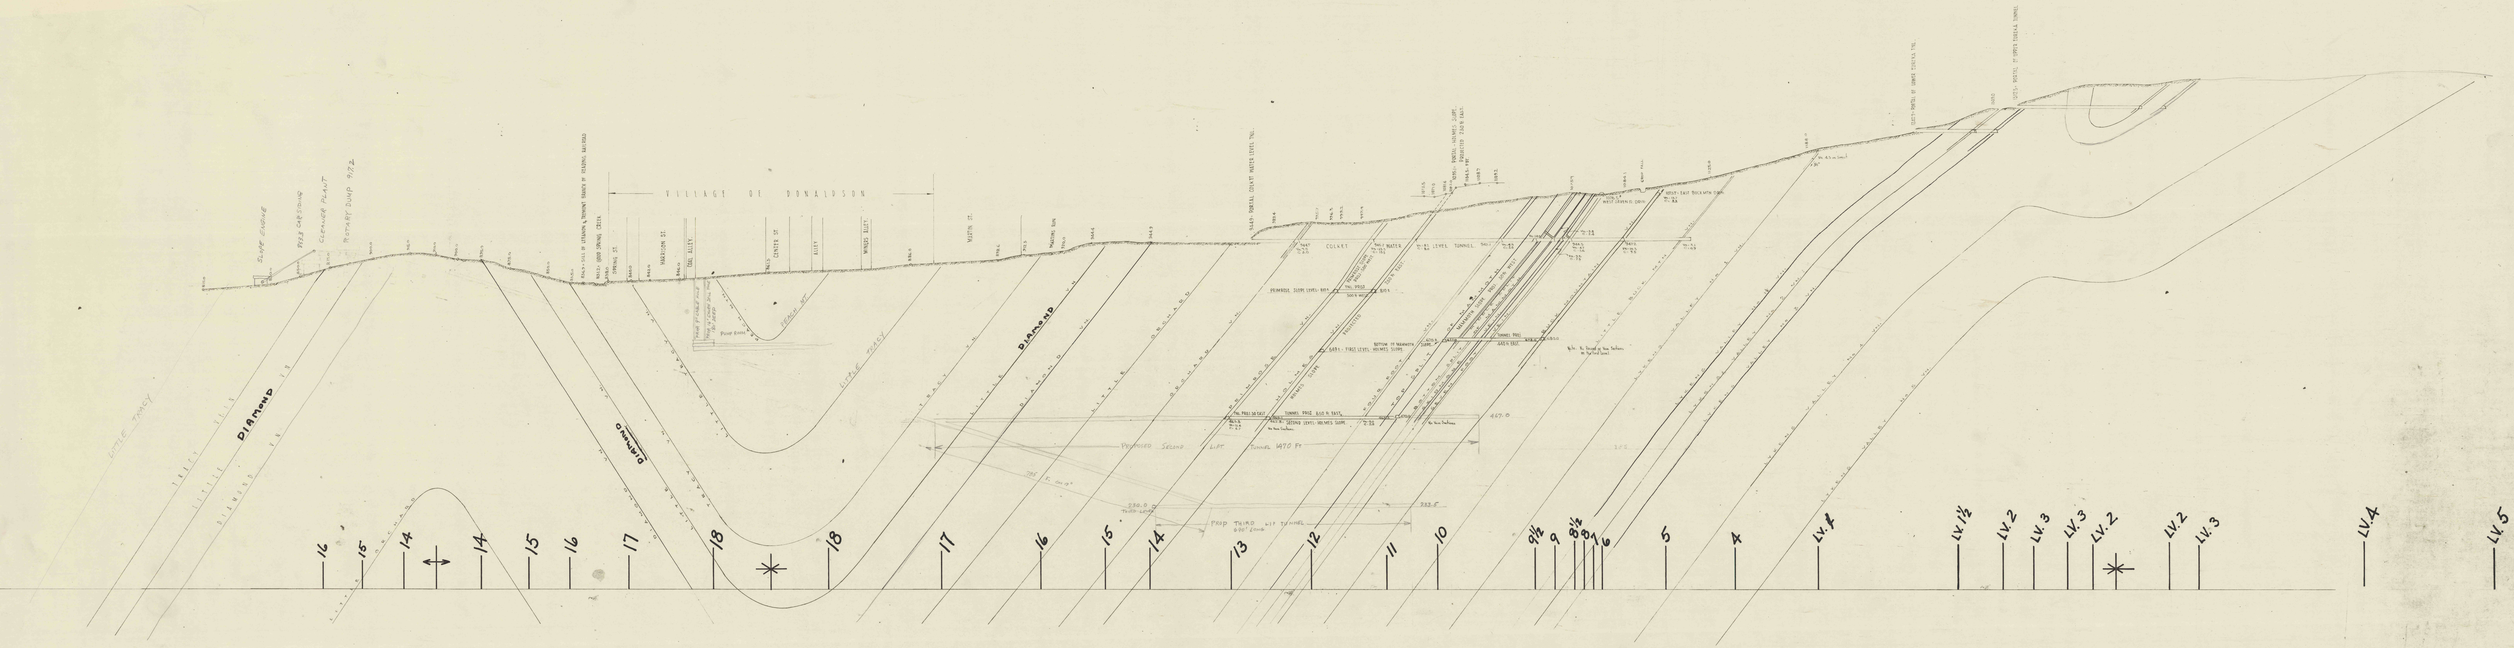

COLKET COLLIERY
SECT 1/7
THROUGH COLKET WATER LEVEL TUNNEL