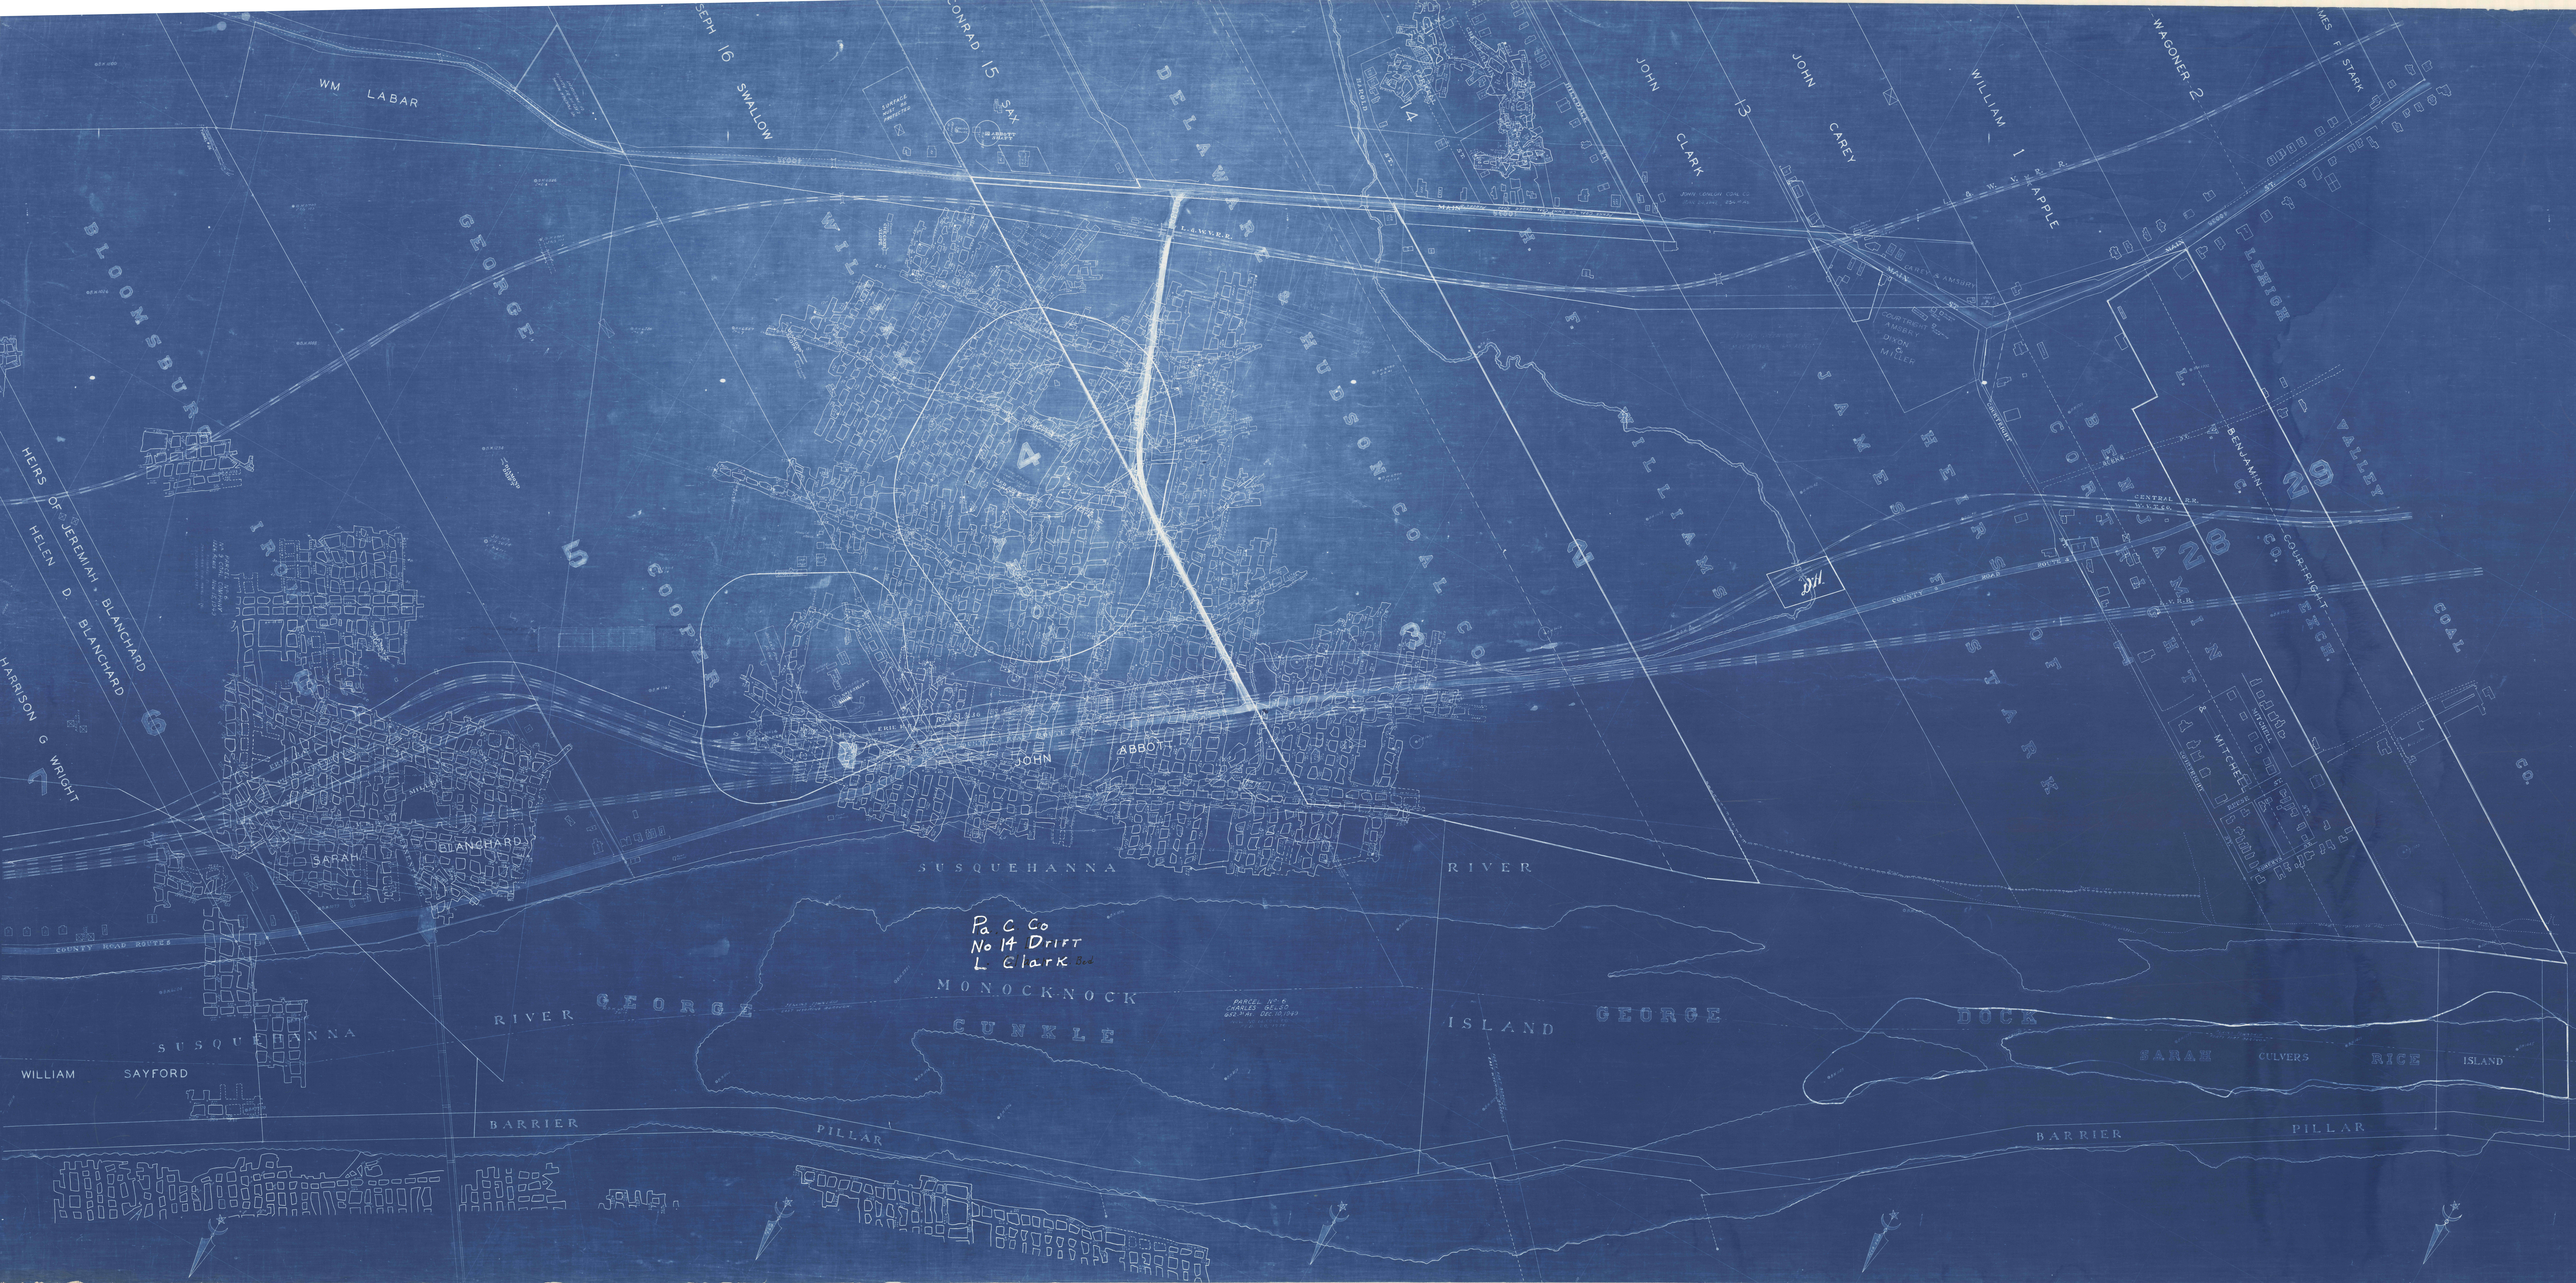

WM LABAR
JOSEPH 16 SWALLOW
CONRAD 15 SAX
DELAWARE & HUDSON COAL CO
JOHN 14 CLARK
JOHN 13 CAREY
WILLIAM 1 APPLE
WAGONER 2
JAMES F STARK
L. & W.V.R.R.
MAIN
BLOOMSBURG
GEORGE
WILLIAM
5 COOPER
4
3
2
1
6
7
HEIRS OF JEREMIAH BLANCHARD
HELEN D. BLANCHARD
HARRISON G WRIGHT
SARAH BLANCHARD
JOHN ABBOT
SUSQUEHANNA RIVER
COUNTY ROAD ROUTE 8
Pa C Co
No 14 DRIFT
L Clark
MONOCKNOCK
GUNKLE
ISLAND
GEORGE
DOCK
SARAH CULVERS
RICE ISLAND
WILLIAM SAYFORD
BARRIER PILLAR
BARRIER PILLAR
LEHIGH VALLEY COAL CO.
BENJAMIN C. COURTRIGHT ETUX.
CENTRAL R.R. N.J.
28
29
SUSQUEHANNA
COUNTY
PENNSYLVANIA
DYKE
COURTRIGHT
AMBUSH
DIXON
MILLER
MITCHELL