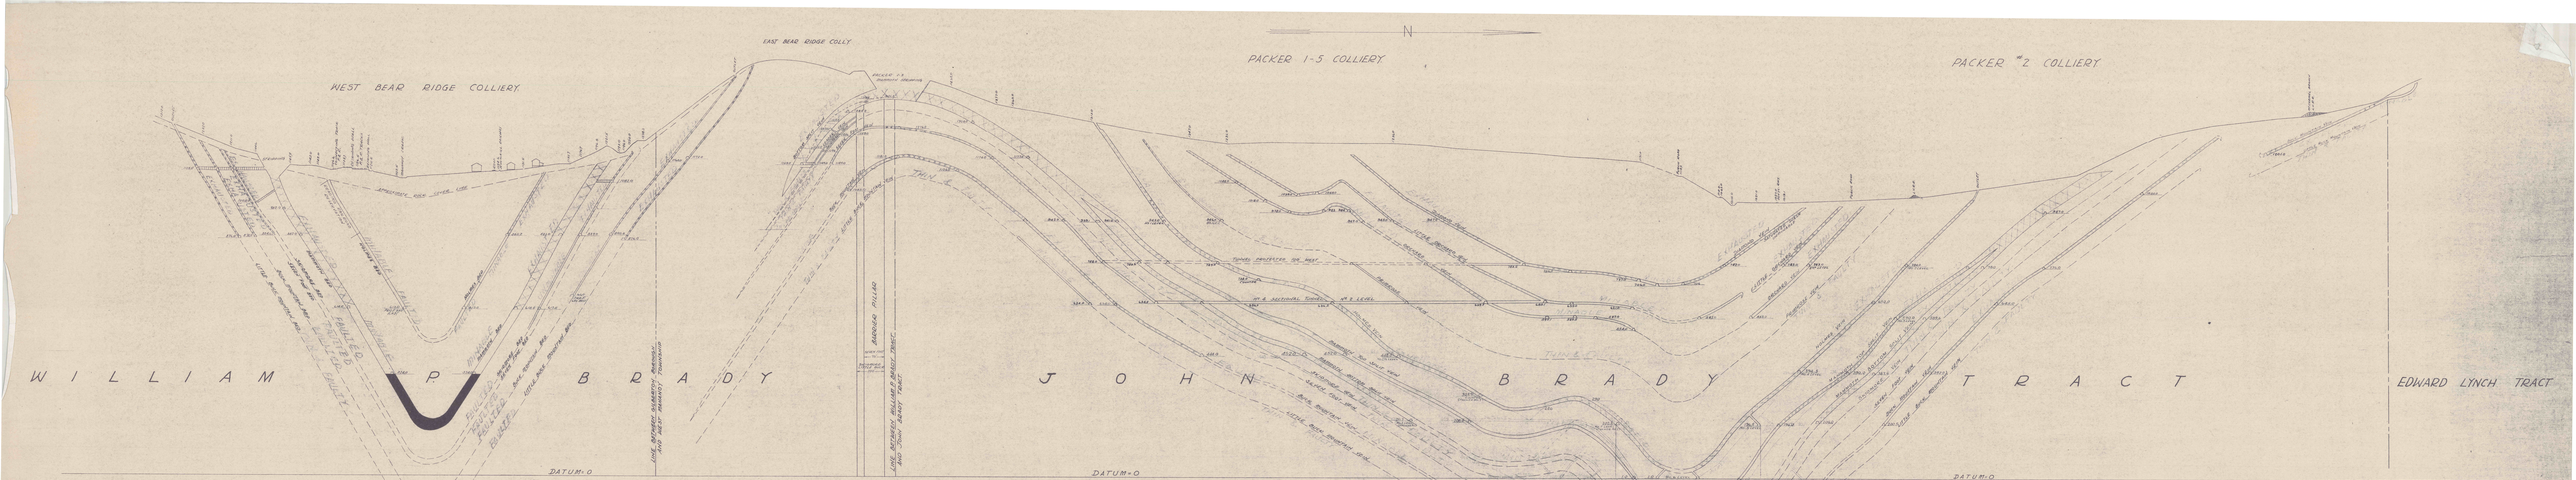

N
WEST BEAR RIDGE COLLIERY.
EAST BEAR RIDGE COLL'Y.
PACKER 1-5 COLLIERY.
PACKER #2 COLLIERY.
PACKER 1-5 MAMMOTH STRIPPING
OUTLET
STRIPPING
COLLECTING TRACK P. & R.
RETAINING WALL
P. & R. R. TRACKS
MAHANOY CREEK
SCHUYLKILL RAILWAY
APPROXIMATE ROCK COVER LINE
READING RAILROAD RESERVATION
EXHAUSTED
MINABLE
FAULTED
UNMINABLE
THIN & FAULTY
MAMMOTH BED
SKIDMORE BED
SEVEN FOOT BED
BUCK MOUNTAIN BED
LITTLE BUCK MOUNTAIN BED
HOLMES BED
BOTTOM SPLIT VEIN
LEADER VEIN
SKIDMORE VEIN
SEVEN FOOT VEIN
BUCK MOUNTAIN VEIN
LITTLE BUCK MOUNTAIN VEIN
TUNNEL PROJECTED 100' WEST
No. 4 SECTIONAL TUNNEL No. 2 LEVEL
COUNTER
DIAMOND VEIN
LITTLE ORCHARD VEIN
ORCHARD VEIN
PRIMROSE VEIN
HOLMES VEIN
MAMMOTH TOP SPLIT VEIN
MAMMOTH BOTTOM SPLIT VEIN
SATURATED WASH UNMINABLE
PUBLIC ROAD
L.V.R.R.
MT. CARMEL BRANCH L.V.R.R.
No. 2 LEVEL
No. 3 LEVEL
No. 4 LEVEL
No. 5 LEVEL (PACKER No. 2)
No. 6 LEVEL
BARRIER PILLAR
SEVEN FOOT 75'
SKIDMORE LITTLE BUCK 100'
LINE BETWEEN GILBERTON BOROUGH AND WEST MAHANOY TOWNSHIP
LINE BETWEEN WILLIAM P. BRADY TRACT AND JOHN BRADY TRACT.
WILLIAM P. BRADY
JOHN BRADY TRACT
EDWARD LYNCH TRACT
DATUM = 0
1312.0
1252.0
1211.0
1184.6
1128.0
1005.0
982.0
876.0
878.0
884.0
887.0
614.0
613.0 PROJ. 350 EAST
374.0
885.2
883.0
889.0
890.0
876.0
618.0
617.5
660 PROJ. 480 WEST
1082.0
1168.0
1172.0
1400.0
1344.0
1276.0
1259.0
1149.0
1181.0
1053.0
1308.0
1177.0
1174.0
1126.0
1435.0
1377.0
1365.0
1313.0
1247.0
1232.0
1236.0
1171.0
1088.0
1039.0
1048.0
1018.0
978.0
942.0
945.0
947.0
943.0
946.0
788.0
789.0
738.0
783.5
756.0
727.0
706.0
782.0
634.0
636.5
636.0
639.5
640.1
639.0
621.0
590.1
589.5
587.0
585.0
583.0
554.0
448.0
452.0
305.9
290
256
211.7
208.0
202.3
196.5
1.0
3.79
394.5
390.0
387.6
392.0
200.5
206.0
196.0
590.0
589.6
650.0
645.0
784.0
783.0
780
774.0
987.0
1055.0
1201.0

CROSS SECTION — 250' EAST OF THE WEST LINE
OF THE JOHN BRADY TRACT. — THRU W. BEAR RIDGE,
E. BEAR RIDGE, PACKER #1-#5 & PACKER #2.
Scale 1"=100'
JAN. 1, 1937.

"G"

G