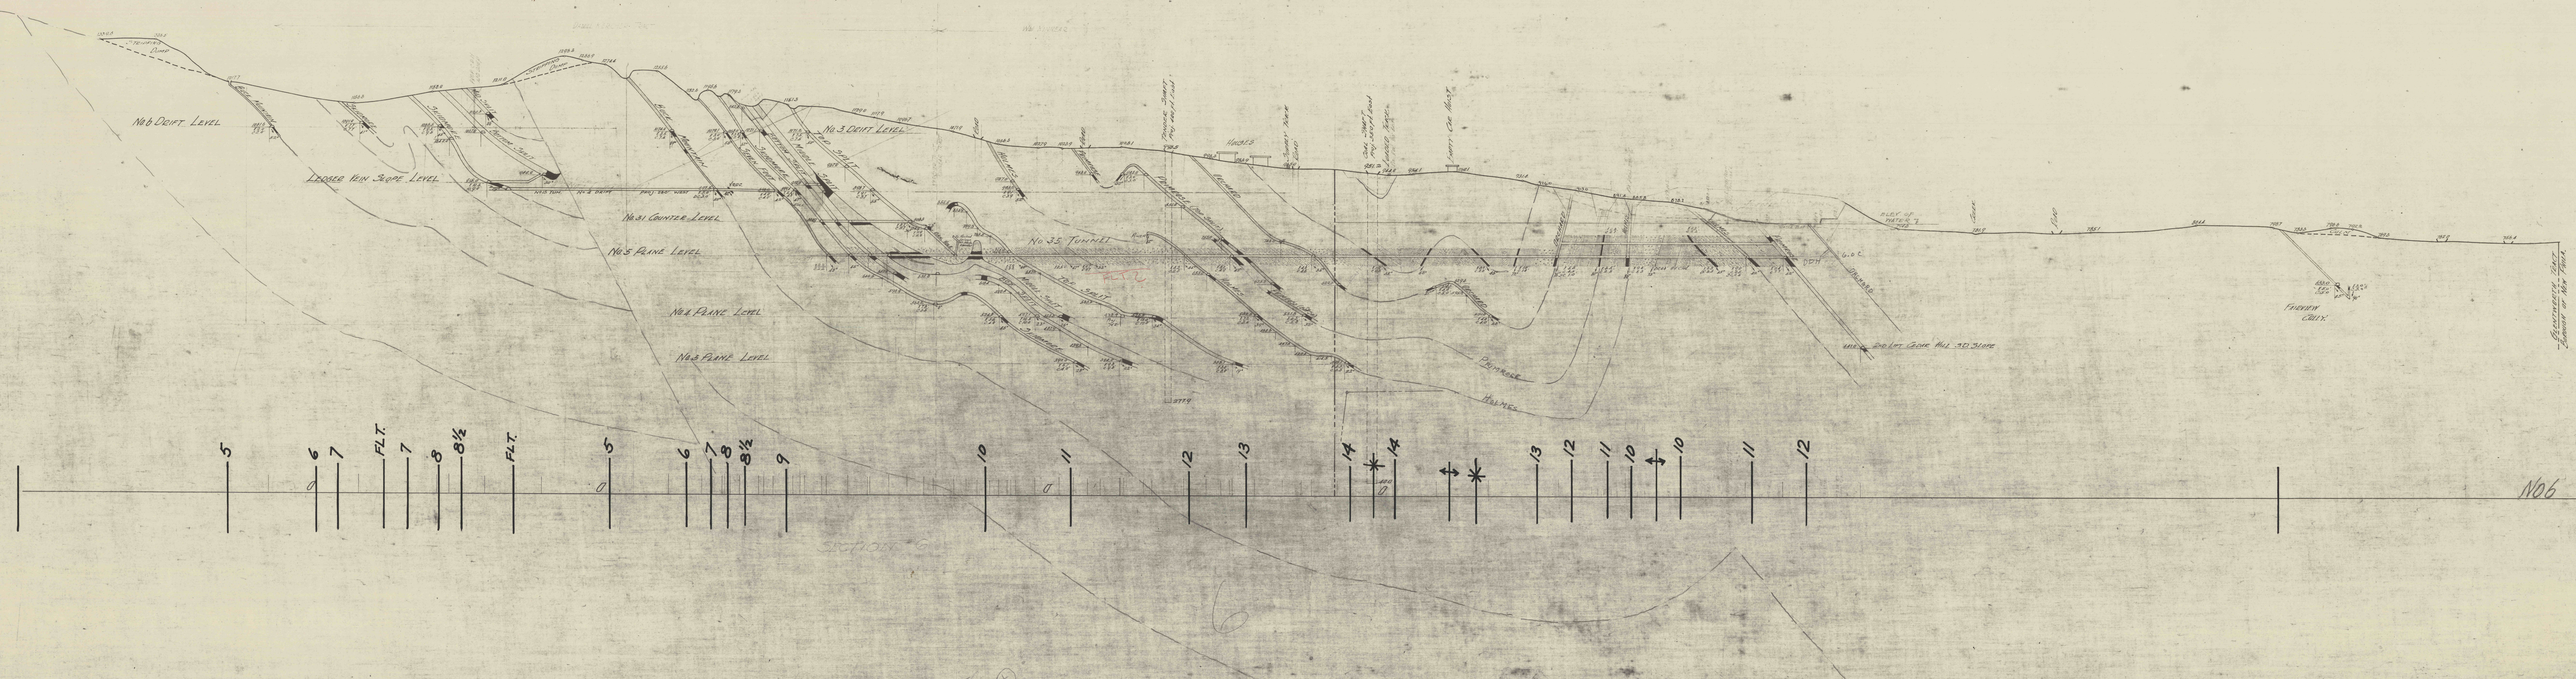
No 6 Drift Level
Loose Vein Slope Level
No 3 Drift Level
No 3½ Counter Level
No 5 Raise Level
No 4 Raise Level
No 3 Raise Level
No 3½ Tunnel
Hoists
Pump Room
Tram Car Hoist
Pump Shaft
Bulkhead
Holmes
Pulley of Patch 2
Fairview Cuts
Engineers Test Drift on No 3 Level
5
6
7
FLT.
7
8
8½
FLT.
5
6
7
8
8½
9
10
11
12
13
14
14
13
12
11
10
10
11
12
No 6