


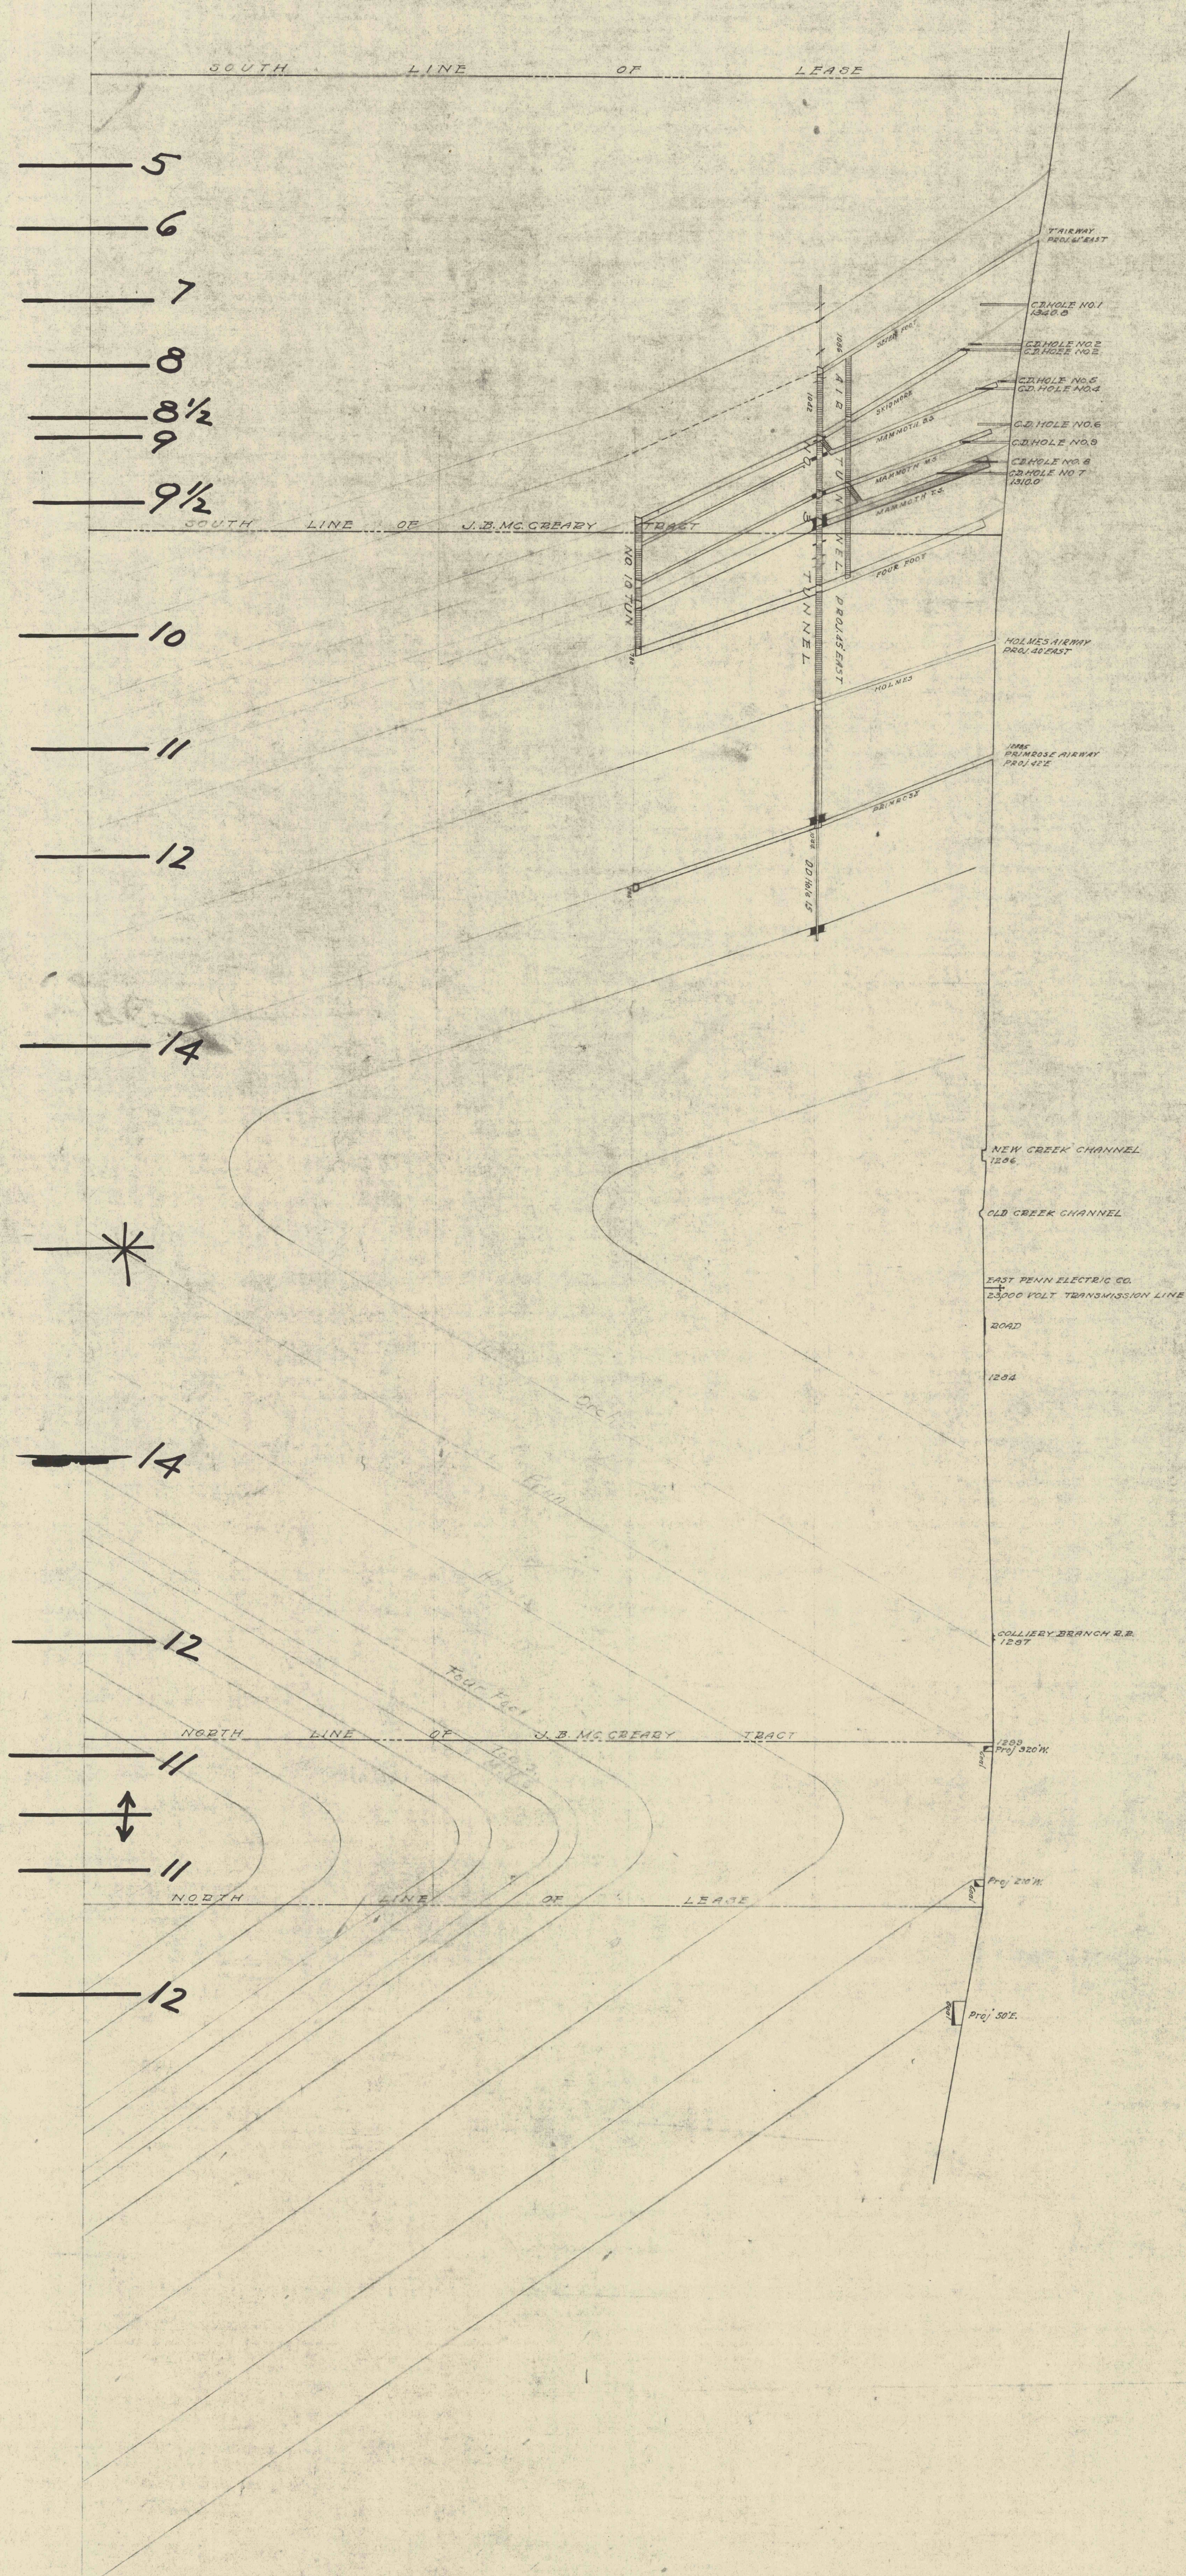

No. 3
CROSS SECTION
ON LINE 1832 WEST OF CORNER 3
WESTWOOD COLLIERY
HAZLE BROOK COAL CO.
 Scale 1"=100' Engineering Dept. Feb. 6, 1928
 Hazleton, Pa.
 DEERING N. 679 W.

5 pieces
 (5)