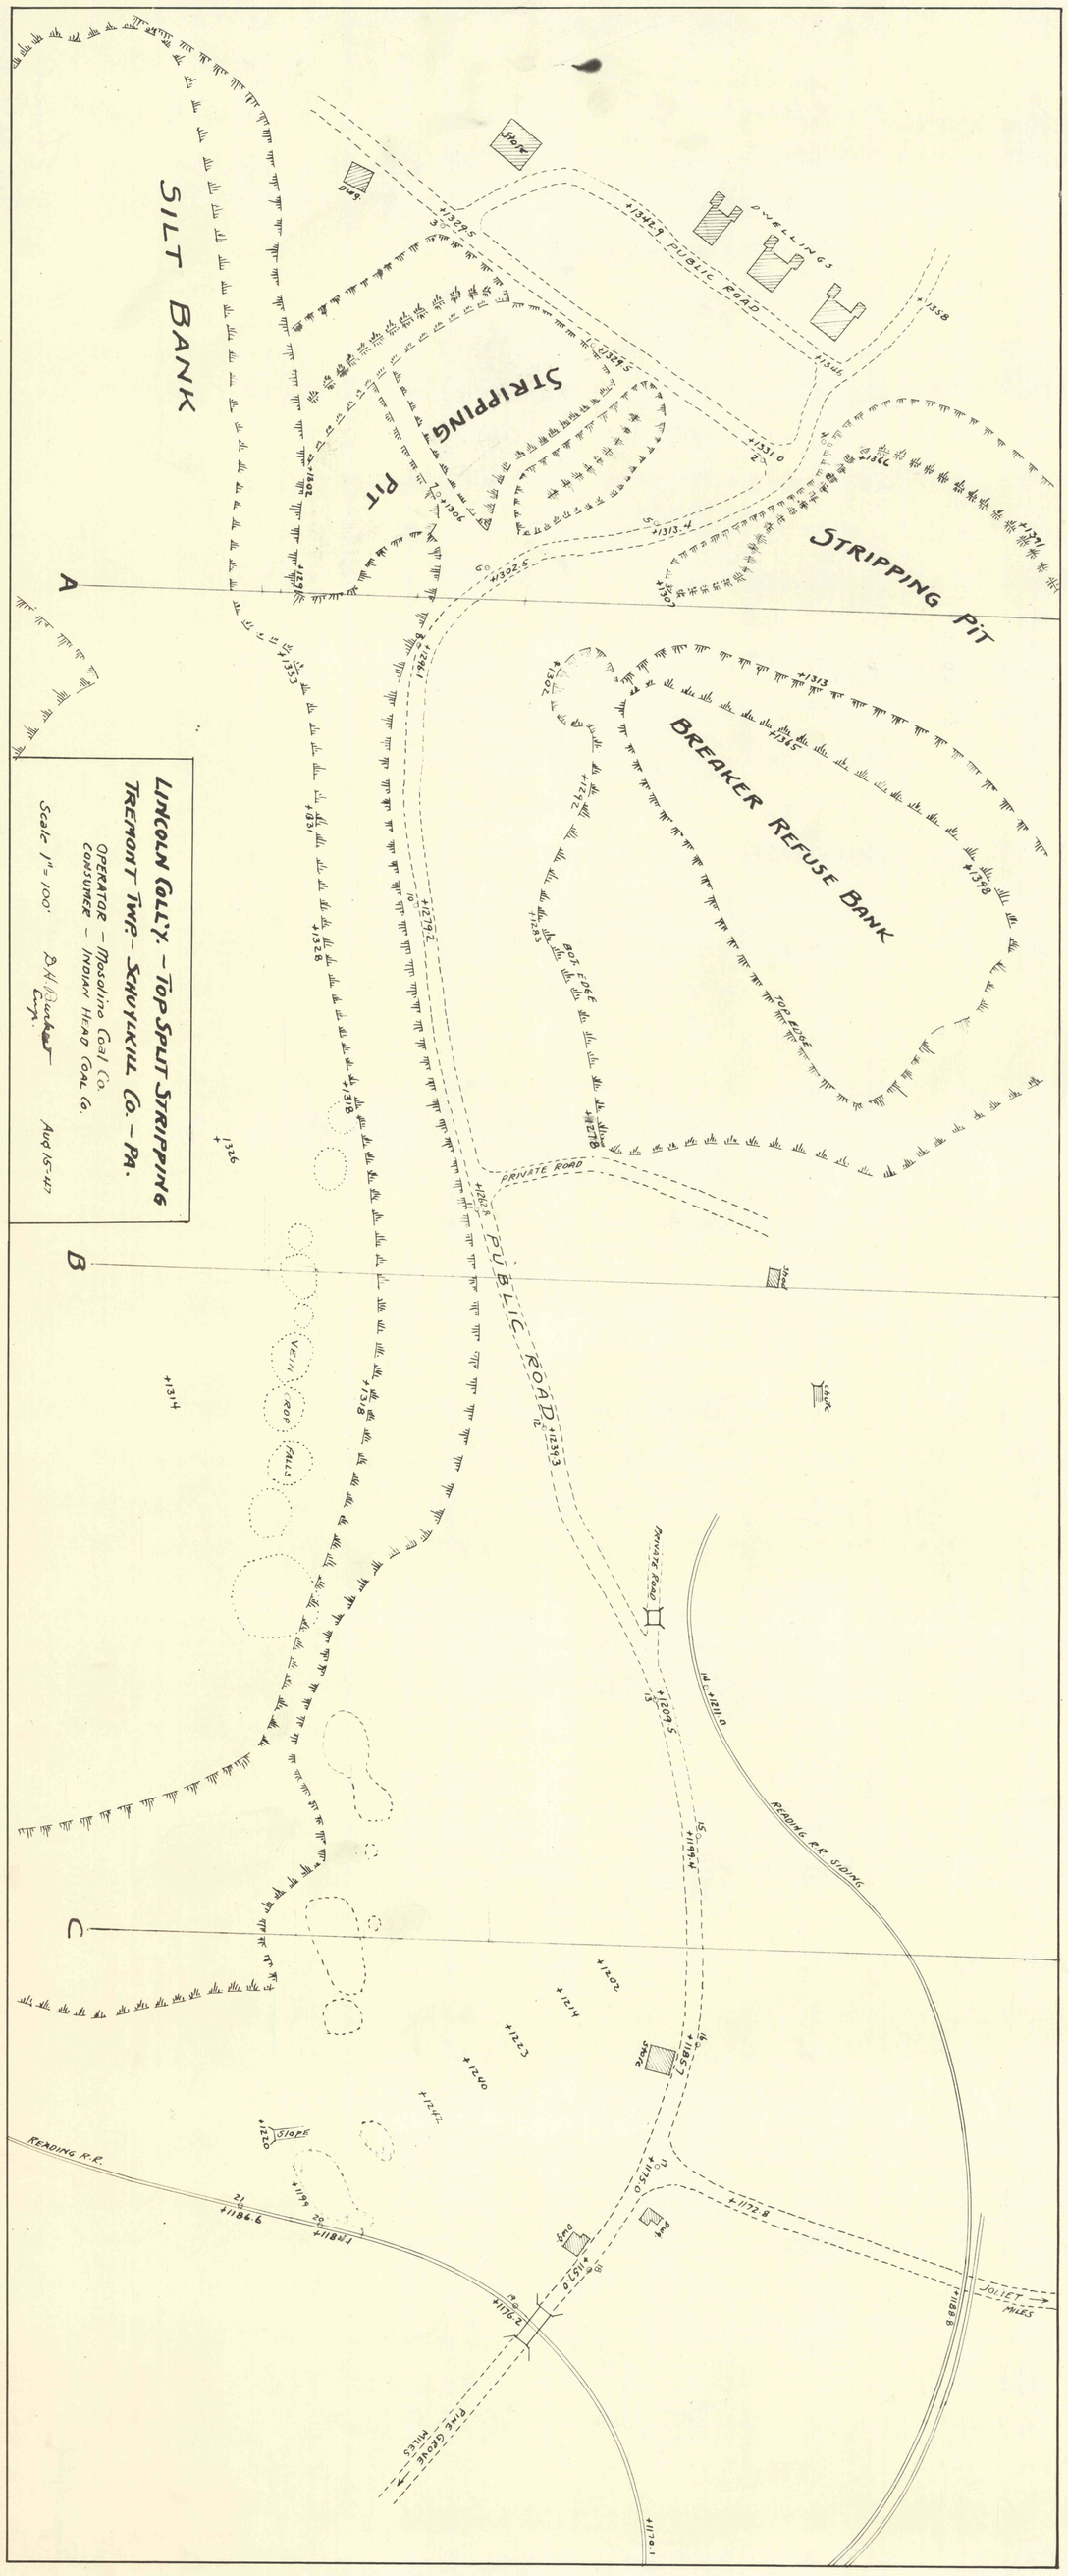
SILT BANK
STRIPPING PIT
STRIPPING PIT
DWELLINGS
PUBLIC ROAD
BREAKER REFUSE BANK
TOP EDGE
BOT. EDGE
PRIVATE ROAD
PUBLIC ROAD
VEIN
ROP FALLS
READING R.R. SIDING
READING R.R.
SLOPE
JOLIET → MILES
PIKE GROVE MILES
A
B
C
LINCOLN COLL'Y. - TOP SPLIT STRIPPING
TREMONT TWP. - SCHUYLKILL CO. - PA.
OPERATOR - Mossline Coal Co.
CONSUMER - INDIAN HEAD COAL CO.
Scale 1" = 100'
Aug 15-47

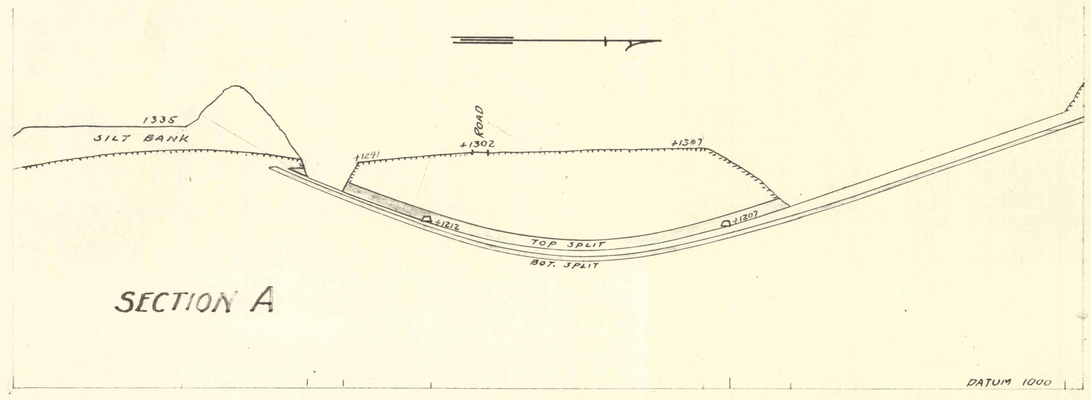
1335
SILT BANK
ROAD
1302
1291
1287
1212
TOP SPLIT
BOT. SPLIT
1207
SECTION A
DATUM 1000

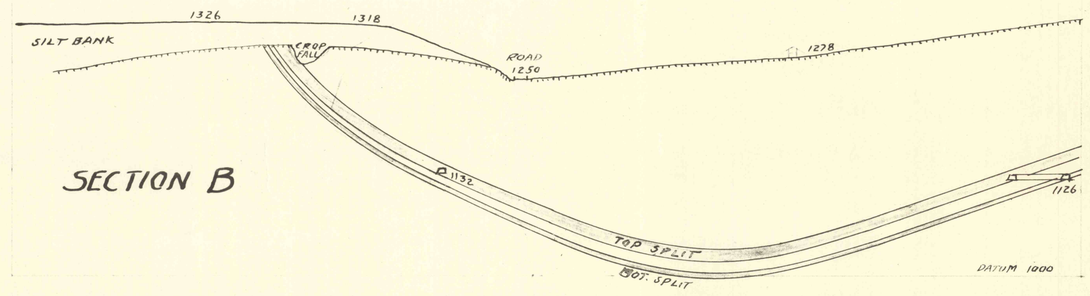
1326
1318
SILT BANK
CROP FALL
ROAD
1250
1278
1132
TOP SPLIT
BOT. SPLIT
1126
SECTION B
DATUM 1000

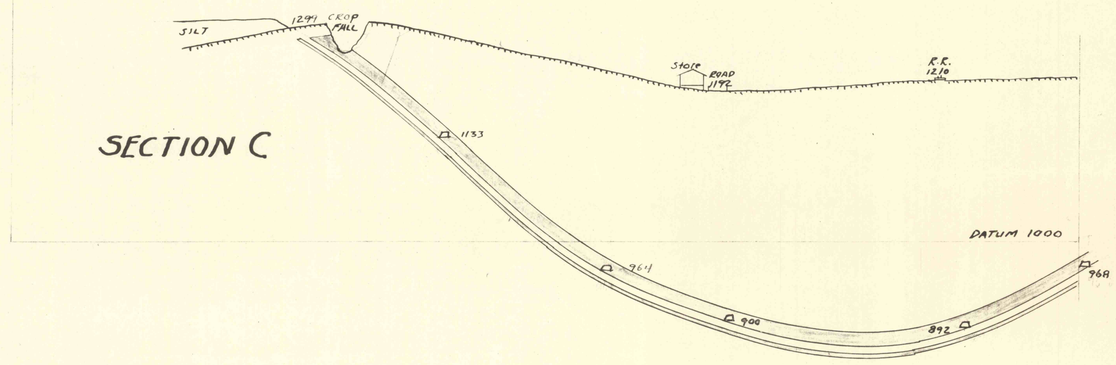
SILT
1291
CROP FALL
STOPE
ROAD
1192
R.R.
1210
1133
SECTION C
DATUM 1000
961
900
892
968