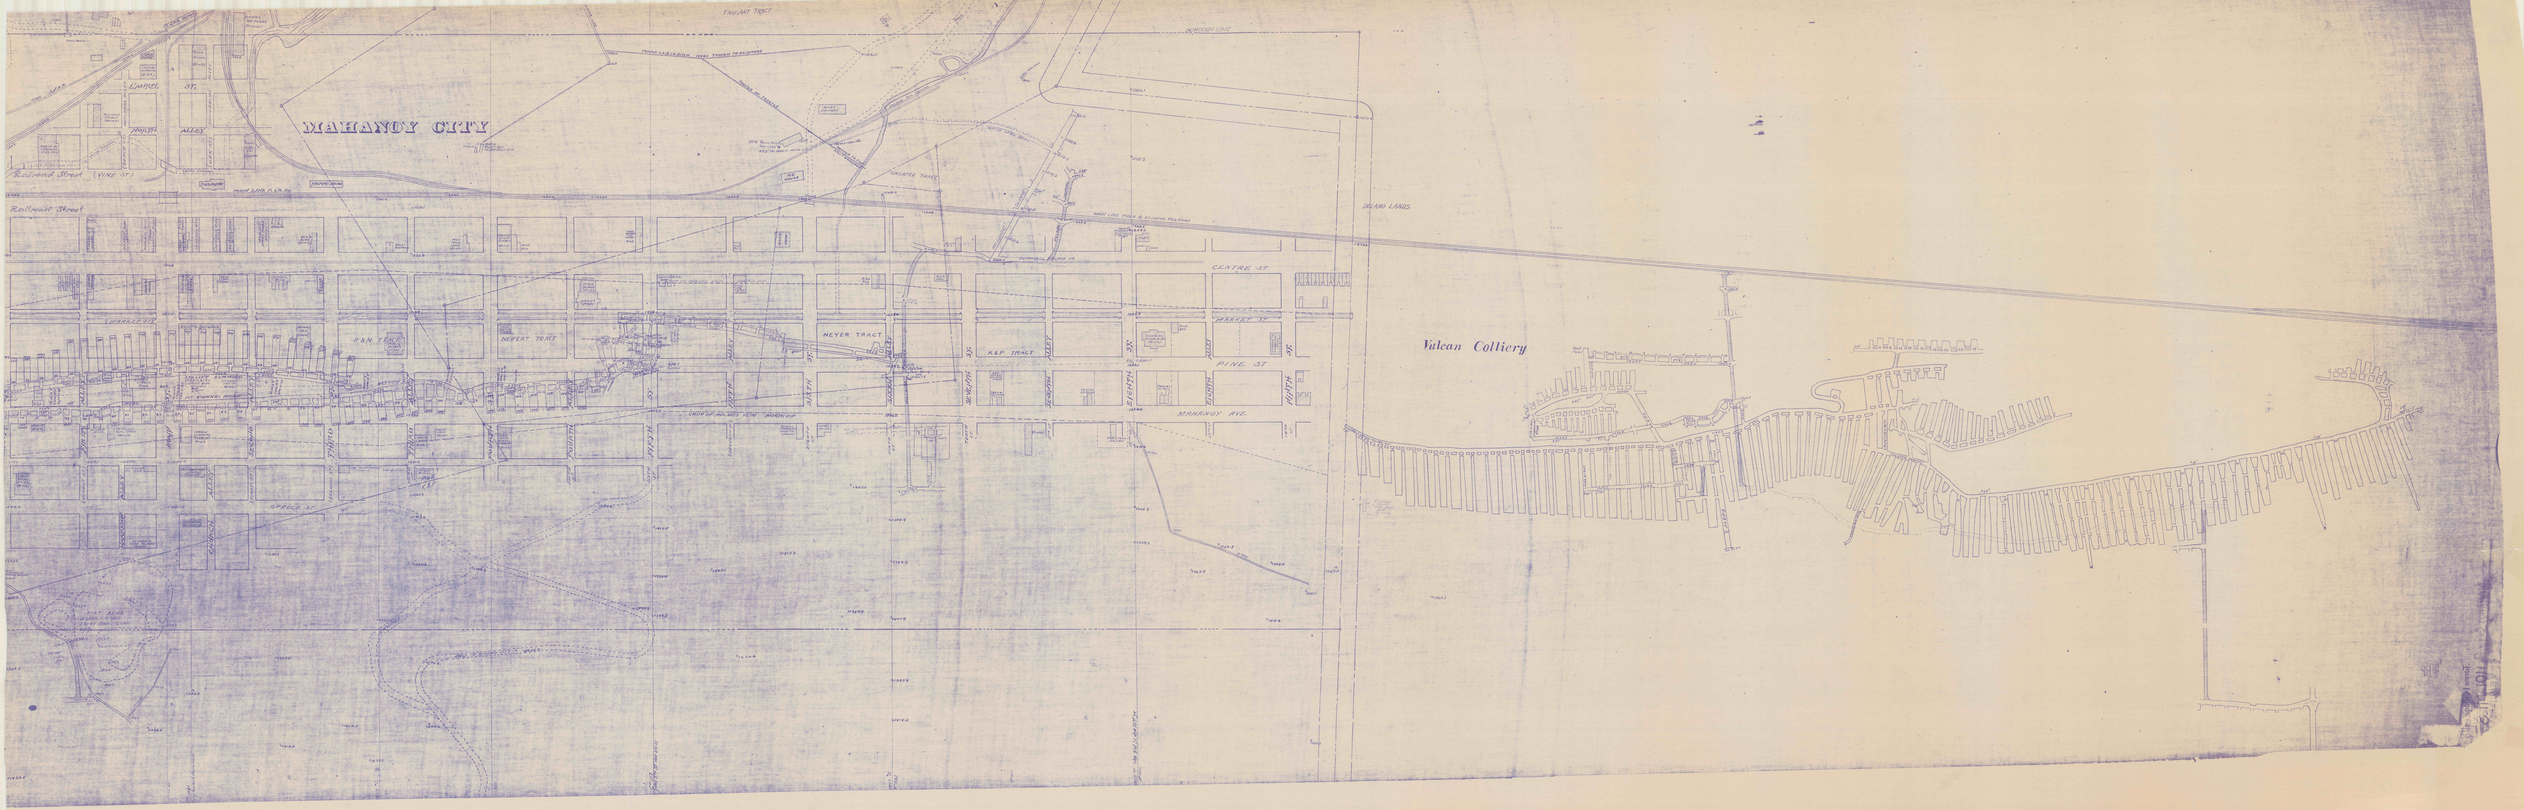

MAHANOY CITY
Vulcan Colliery
TAGGART TRACT
DELANO LANDS
SHEAFER TRACT
L.V.R.R.
L.V.R.R. DEPOT
KAIER'S ICE PLANT (FRAME)
LAUREL ST.
NORTH ALLEY
BUTCHERS ALLEY
COMMERCIAL ALLEY
POWER HO LAKESIDE ELEC. RY.
SILLIMAN'S STABLE (Brick)
Peoples Light Co. (Concrete)
CREEK CHANNEL
Railroad Street (VINE ST)
P.&R. DEPOT
FREIGHT HOUSE
MAIN LINE P. & R. RY.
Railroad Street
TROUGH LAID IN DITCH
TROUGH TO SKIDDING
SLUSH HOLE IN TOP SPLIT VEIN
ICE HOUSE
HILLSIDE
SLOPE
TUNNEL
MAIN LINE PHILA & READING RAILROAD
SCHUYLKILL RAILWAY CO.
CENTRE ST
(MARKET ST)
MARKET ST
Kaier's Opera House
ARMORY HALL (FRAME)
P. & M. TRACT
PUBLIC SCHOOL (Brick)
NEIFERT TRACT
NEYER TRACT
K&P TRACT
EIGHTH ST. SCHOOL BLDG (Brick)
PINE ST
2ND LIFT ELMWOOD
1ST TUNNEL RIDGE
ST PAUL'S REFORM CHURCH Brick
P.&R.C.&I.CO. OFFICE BLDG
CITIZENS FIRE CO. (Brick)
CROP OF HOLMES VEIN SOUTH DIP
CROP OF HOLMES VEIN NORTH DIP
MAHANOY AVE.
GERMAN LUTHERAN CHURCH Brick
GERMAN CATHOLIC CHURCH Brick
PARISH HOUSE (Brick)
FIRST METH. EPIS'L CHURCH Brick
GERMAN AMERICAN HOSE CO. (FRAME)
WARE HOUSE
PAGLIA PECA SALOON
SPRUCE STREET SCHOOL (Brick)
PRESBYTERIAN CHURCH (FRAME)
SPRUCE ST.
FIRST ST
MAIN ST.
SECOND ST
THIRD ST
FOURTH ST
FIFTH ST
SIXTH ST
SEVENTH ST
EIGHTH ST
NINTH ST
TENTH ST
11TH ST
12TH ST
13TH ST
14TH ST
ALLEY
LOCUST ST
P&M
K&P
Tunnel Ridge