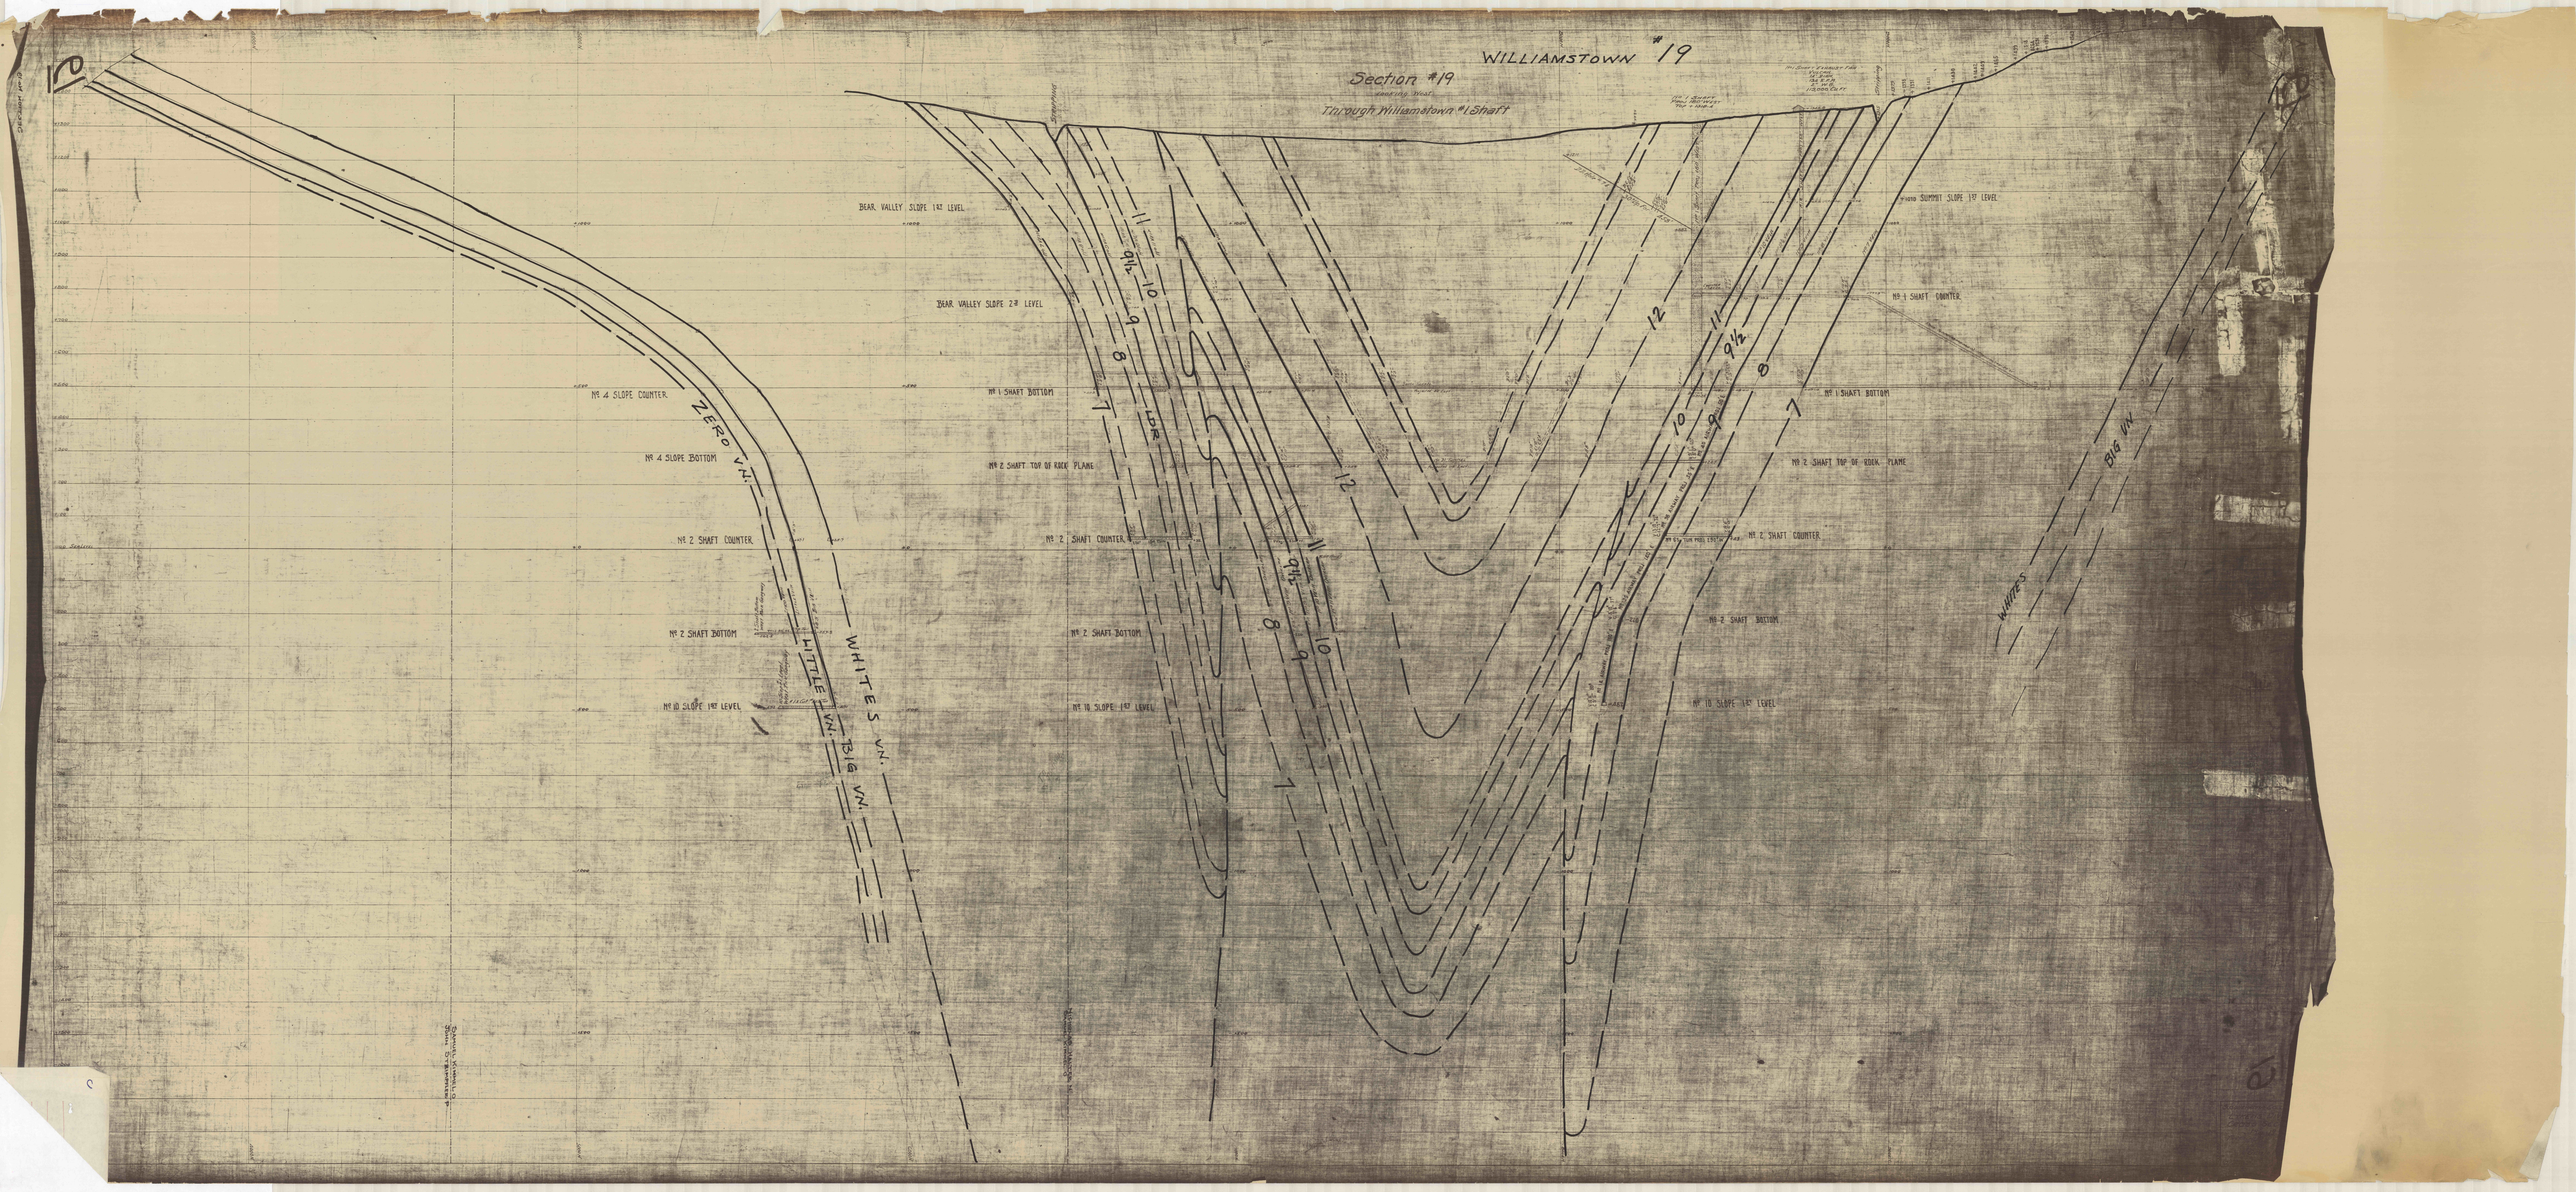
WILLIAMSTOWN #19
Section #19
looking West
Through Williamstown #1 Shaft
BEAR VALLEY SLOPE 1ST LEVEL
BEAR VALLEY SLOPE 2ND LEVEL
No 1 SHAFT BOTTOM
No 2 SHAFT TOP OF ROCK PLANE
No 2 SHAFT COUNTER
No 2 SHAFT BOTTOM
No 10 SLOPE 1ST LEVEL
No 4 SLOPE COUNTER
No 4 SLOPE BOTTOM
No 2 SHAFT COUNTER
No 2 SHAFT BOTTOM
No 10 SLOPE 1ST LEVEL
ZERO V.N.
LITTLE V.N.
WHITE'S V.N.
BIG V.N.
LDR
No 1 SHAFT COUNTER
No 1 SHAFT BOTTOM
No 2 SHAFT TOP OF ROCK PLANE
No 2 SHAFT COUNTER
No 2 SHAFT BOTTOM
No 10 SLOPE 1ST LEVEL
WHITE'S
BIG V.N.