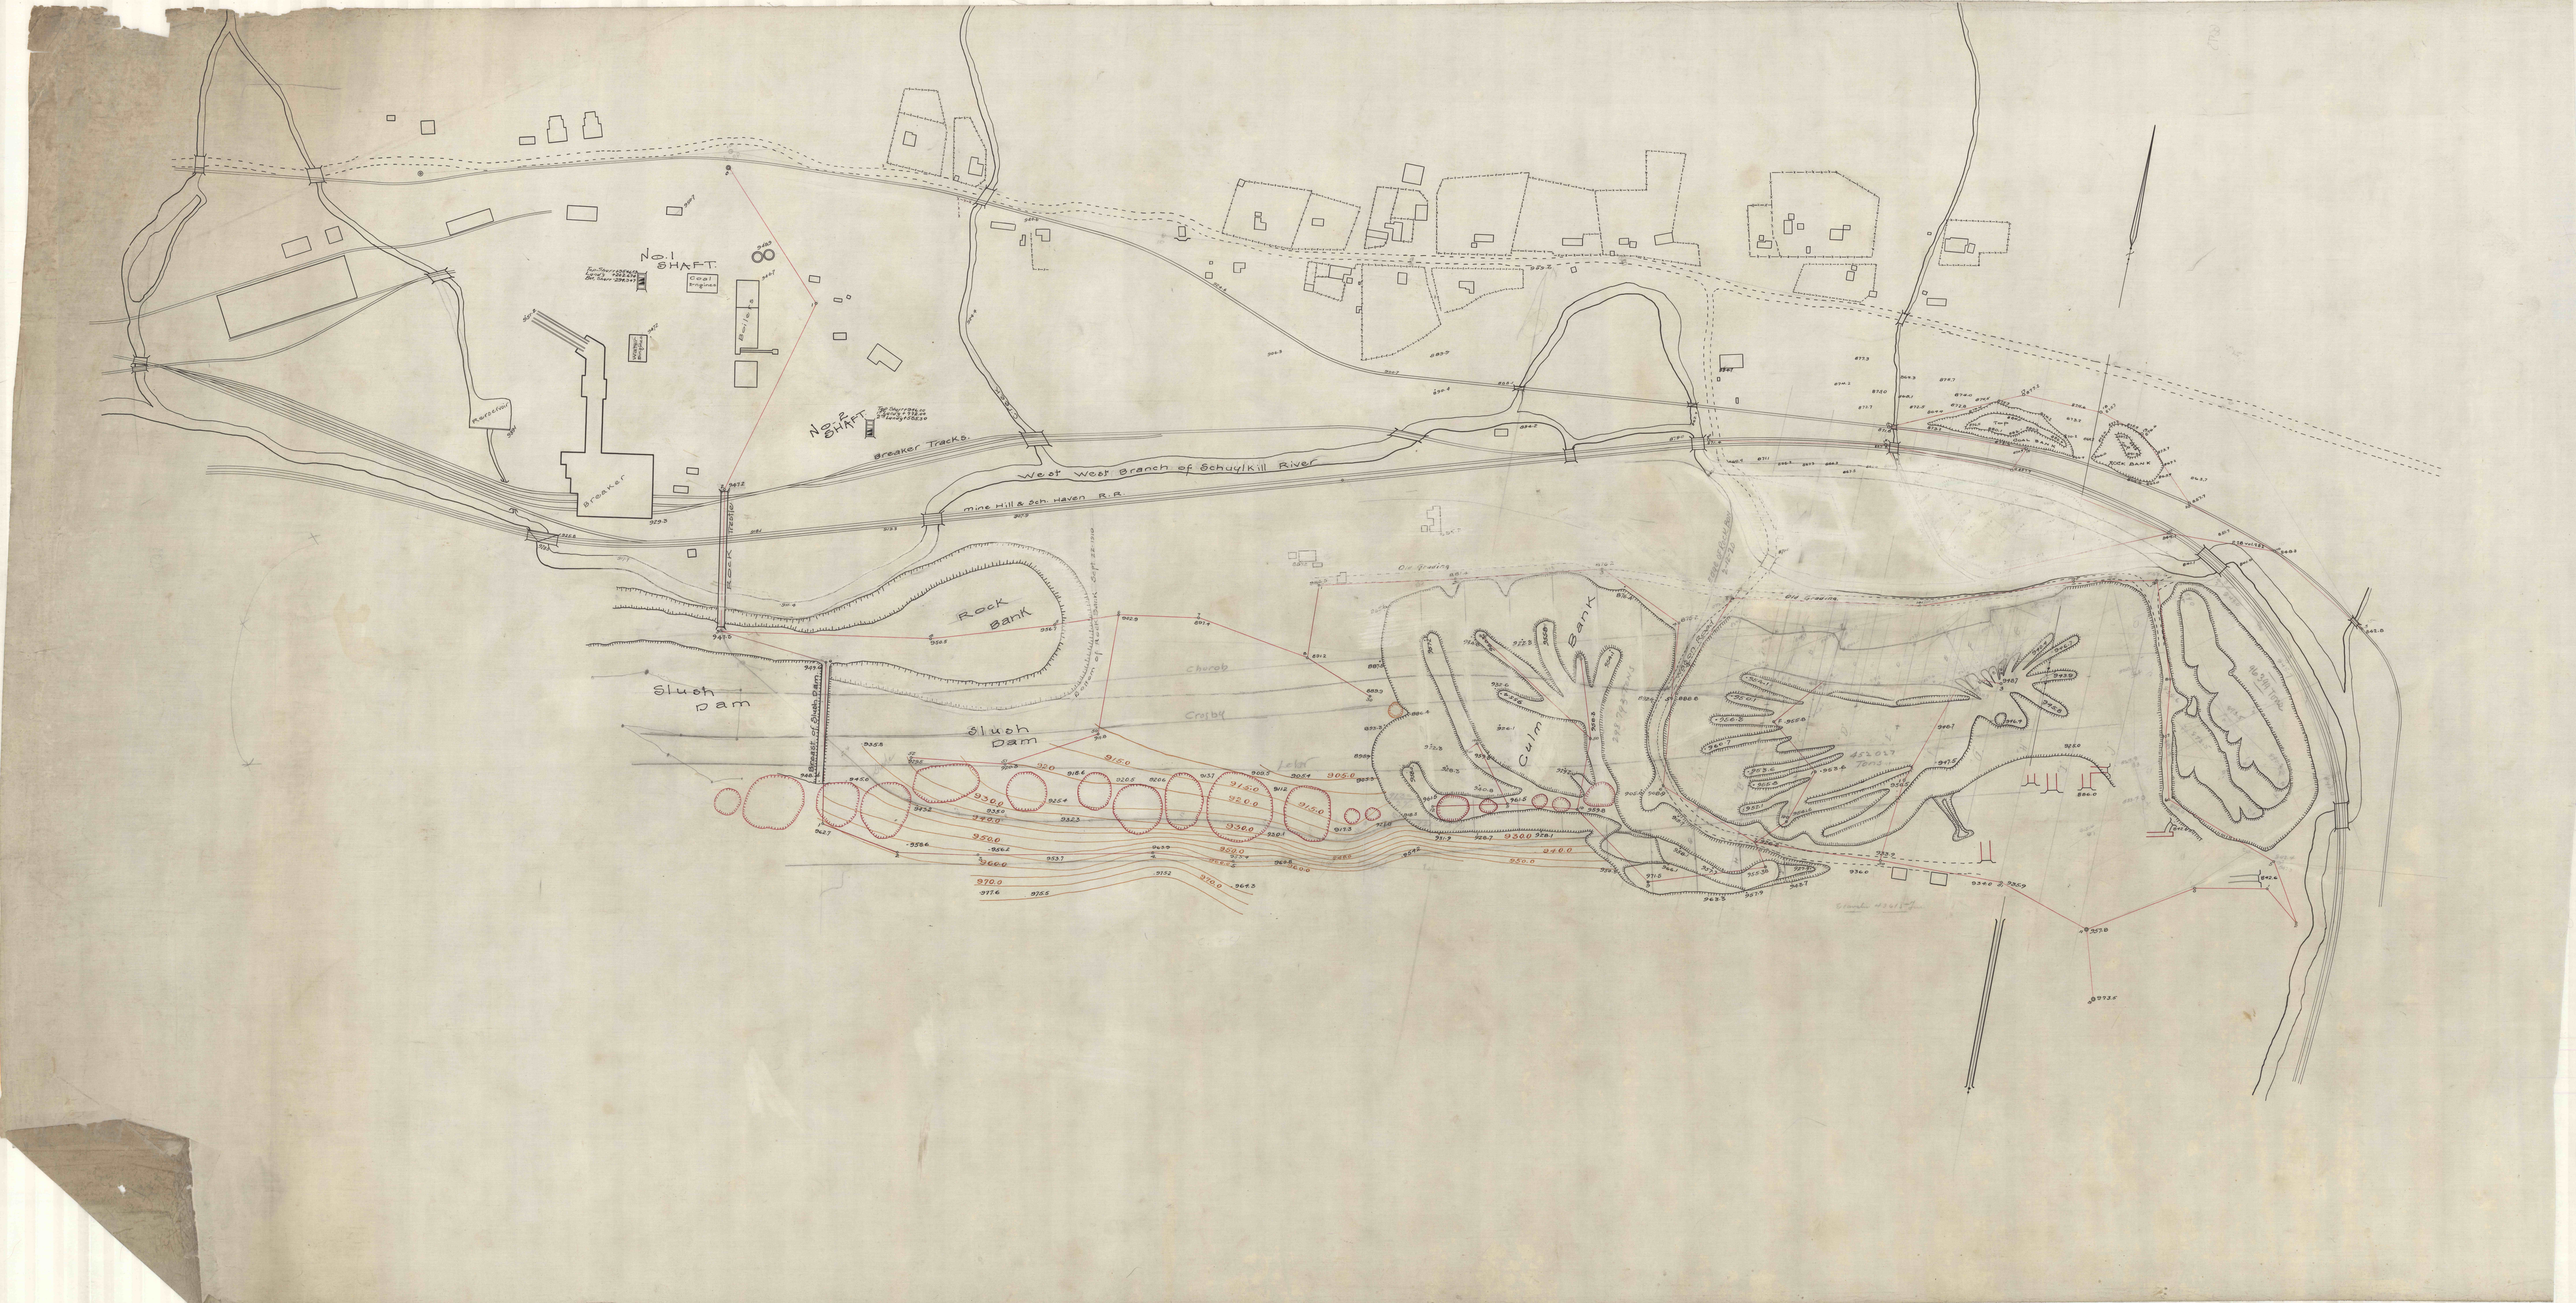
No. 1 SHAFT
Coal Engines
No. 2 SHAFT
Breaker Tracks
West West Branch of Schuylkill River
Mine Hill & Sch. Haven R.R.
Breaker
Rock Bank
Slush Dam
Slush Dam
Church
Crosby
Culm Bank
Old Grading
Old Grading
Rock Bank