



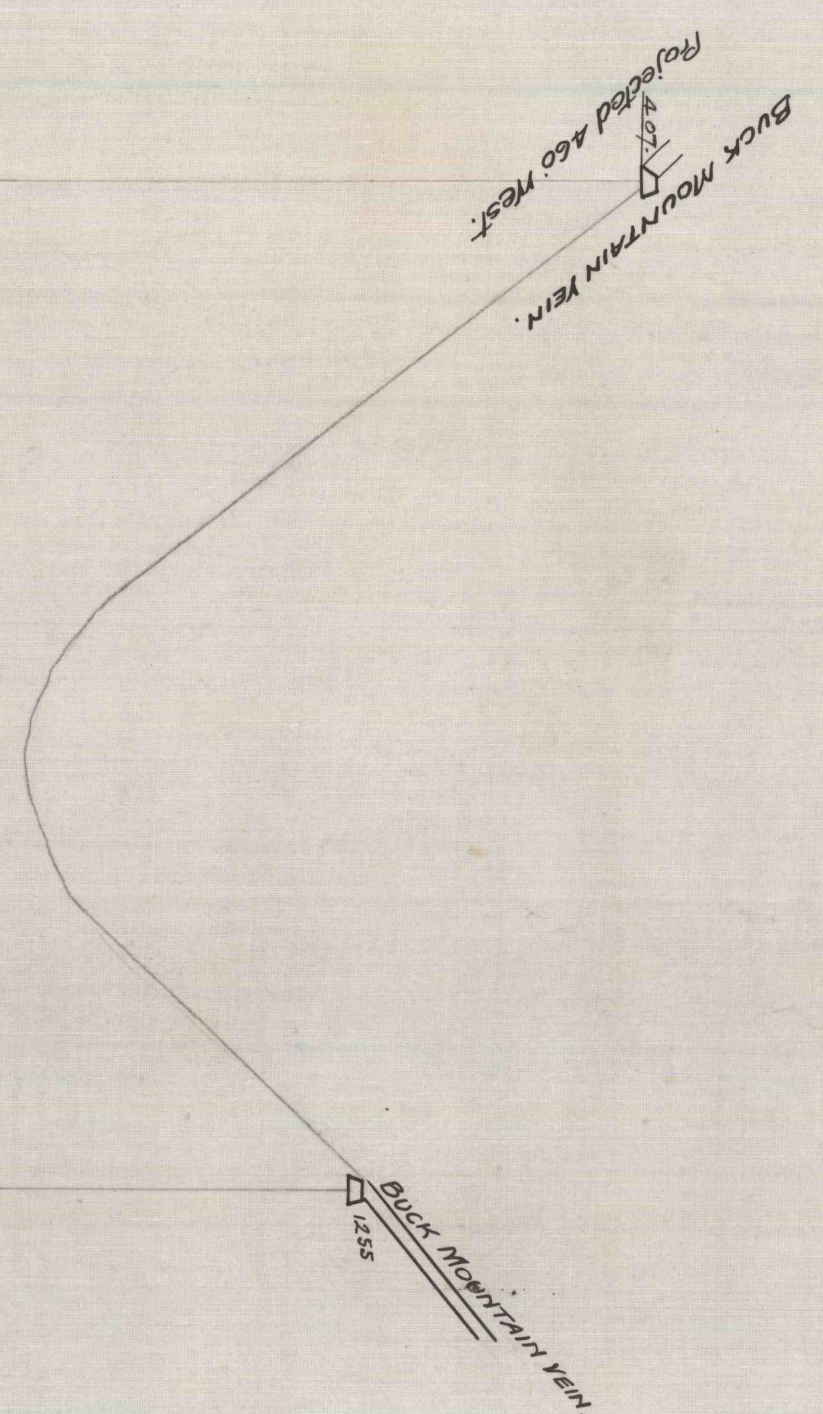


Datum = 1000 above Mid Tide

SECTION NO. 21
800' EAST OF RENO SLOPE

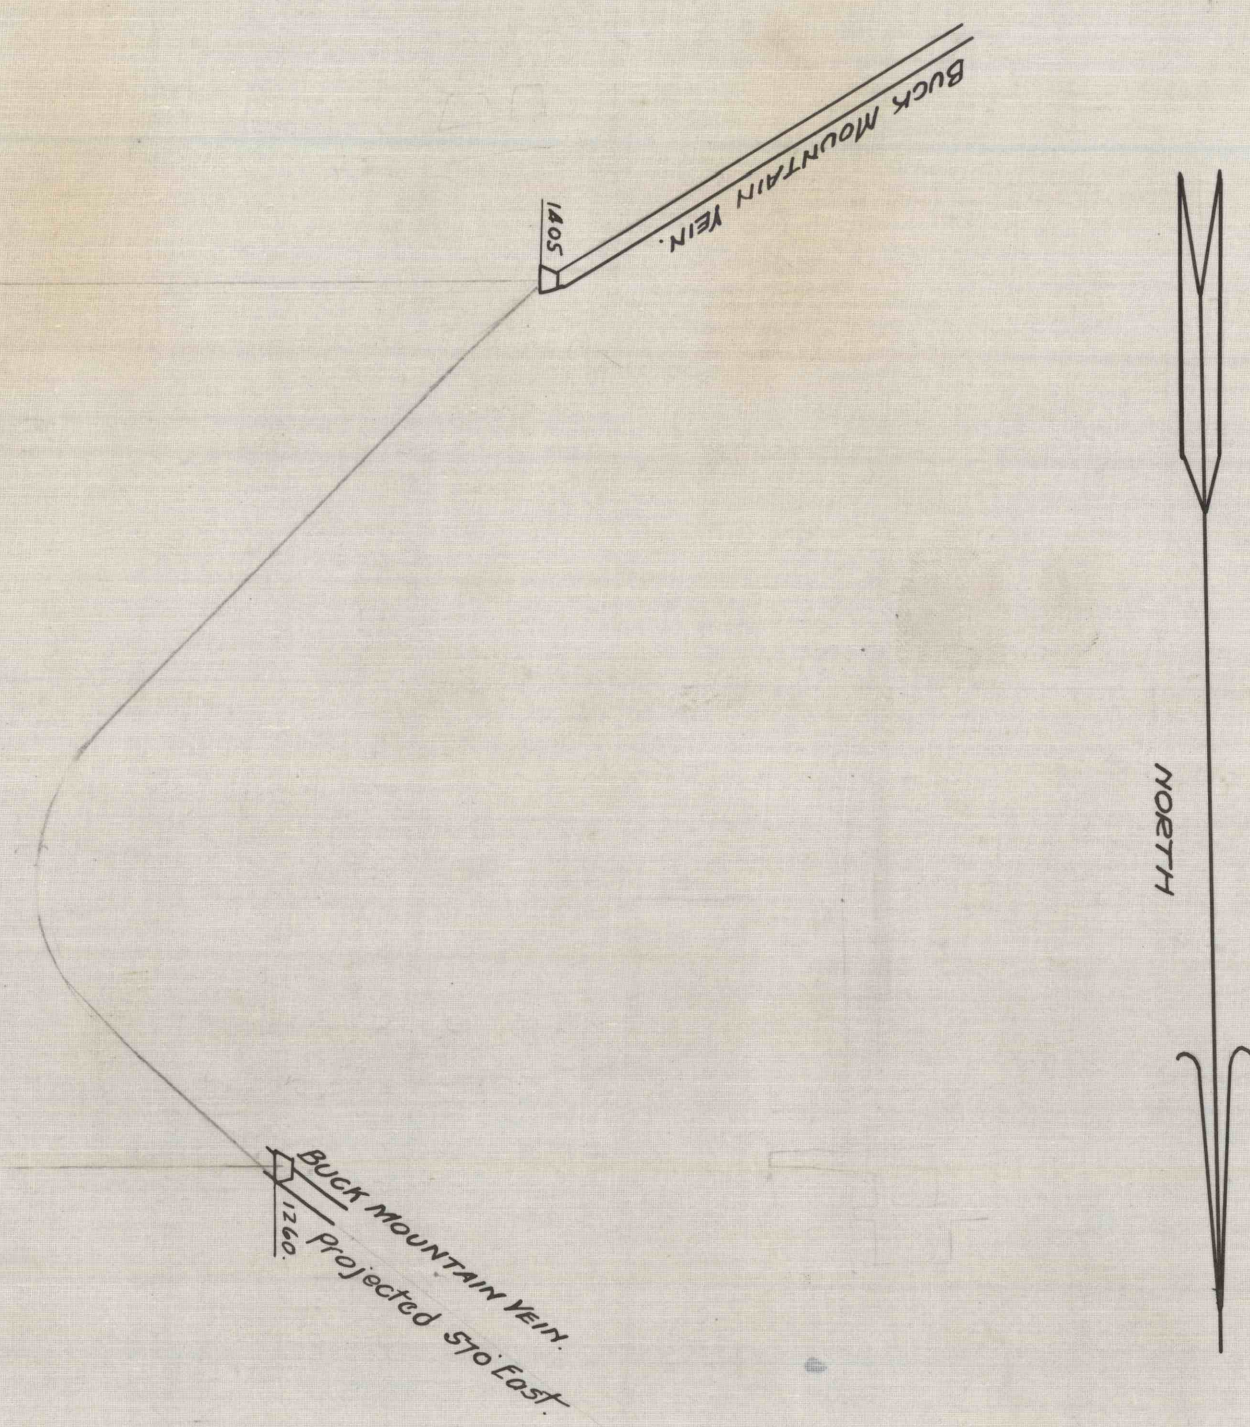


Datum = 1000 above Mid Tide

SECTION NO. 22
200' EAST OF RENO SLOPE

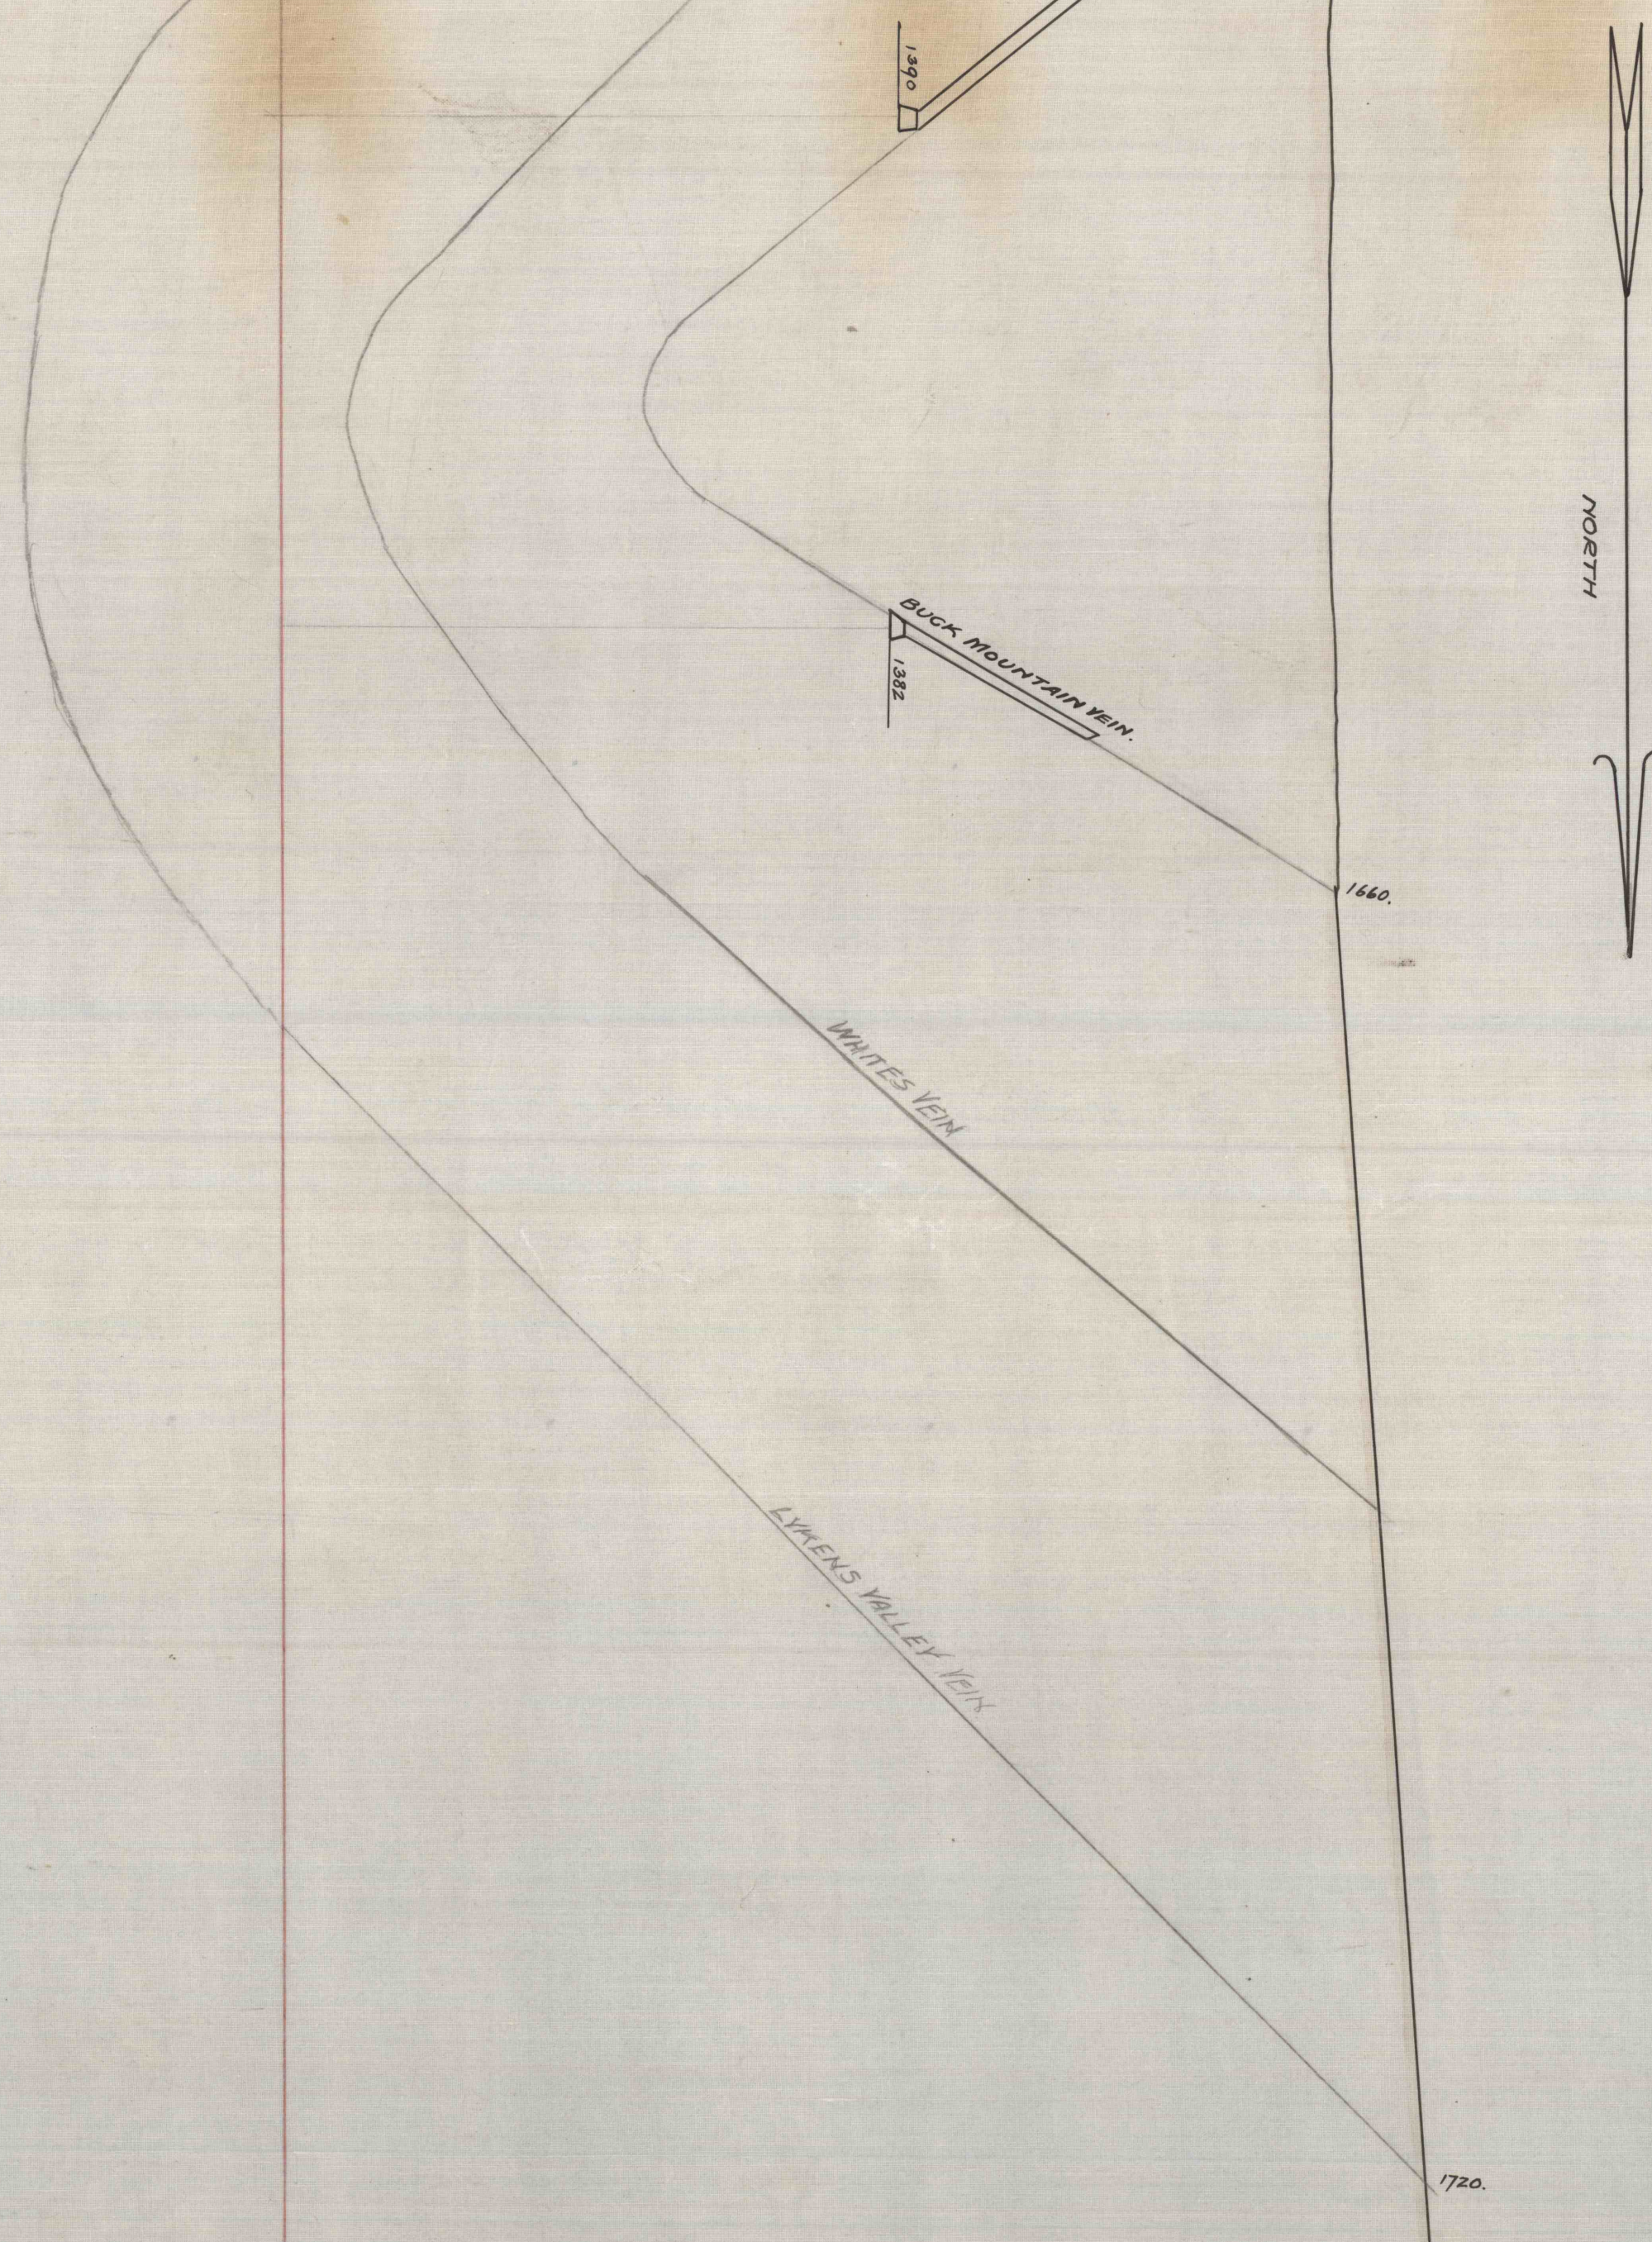

Datum = 1000 above Mid Tide

SECTION NO. 23
450' WEST OF MONROE SLOPE

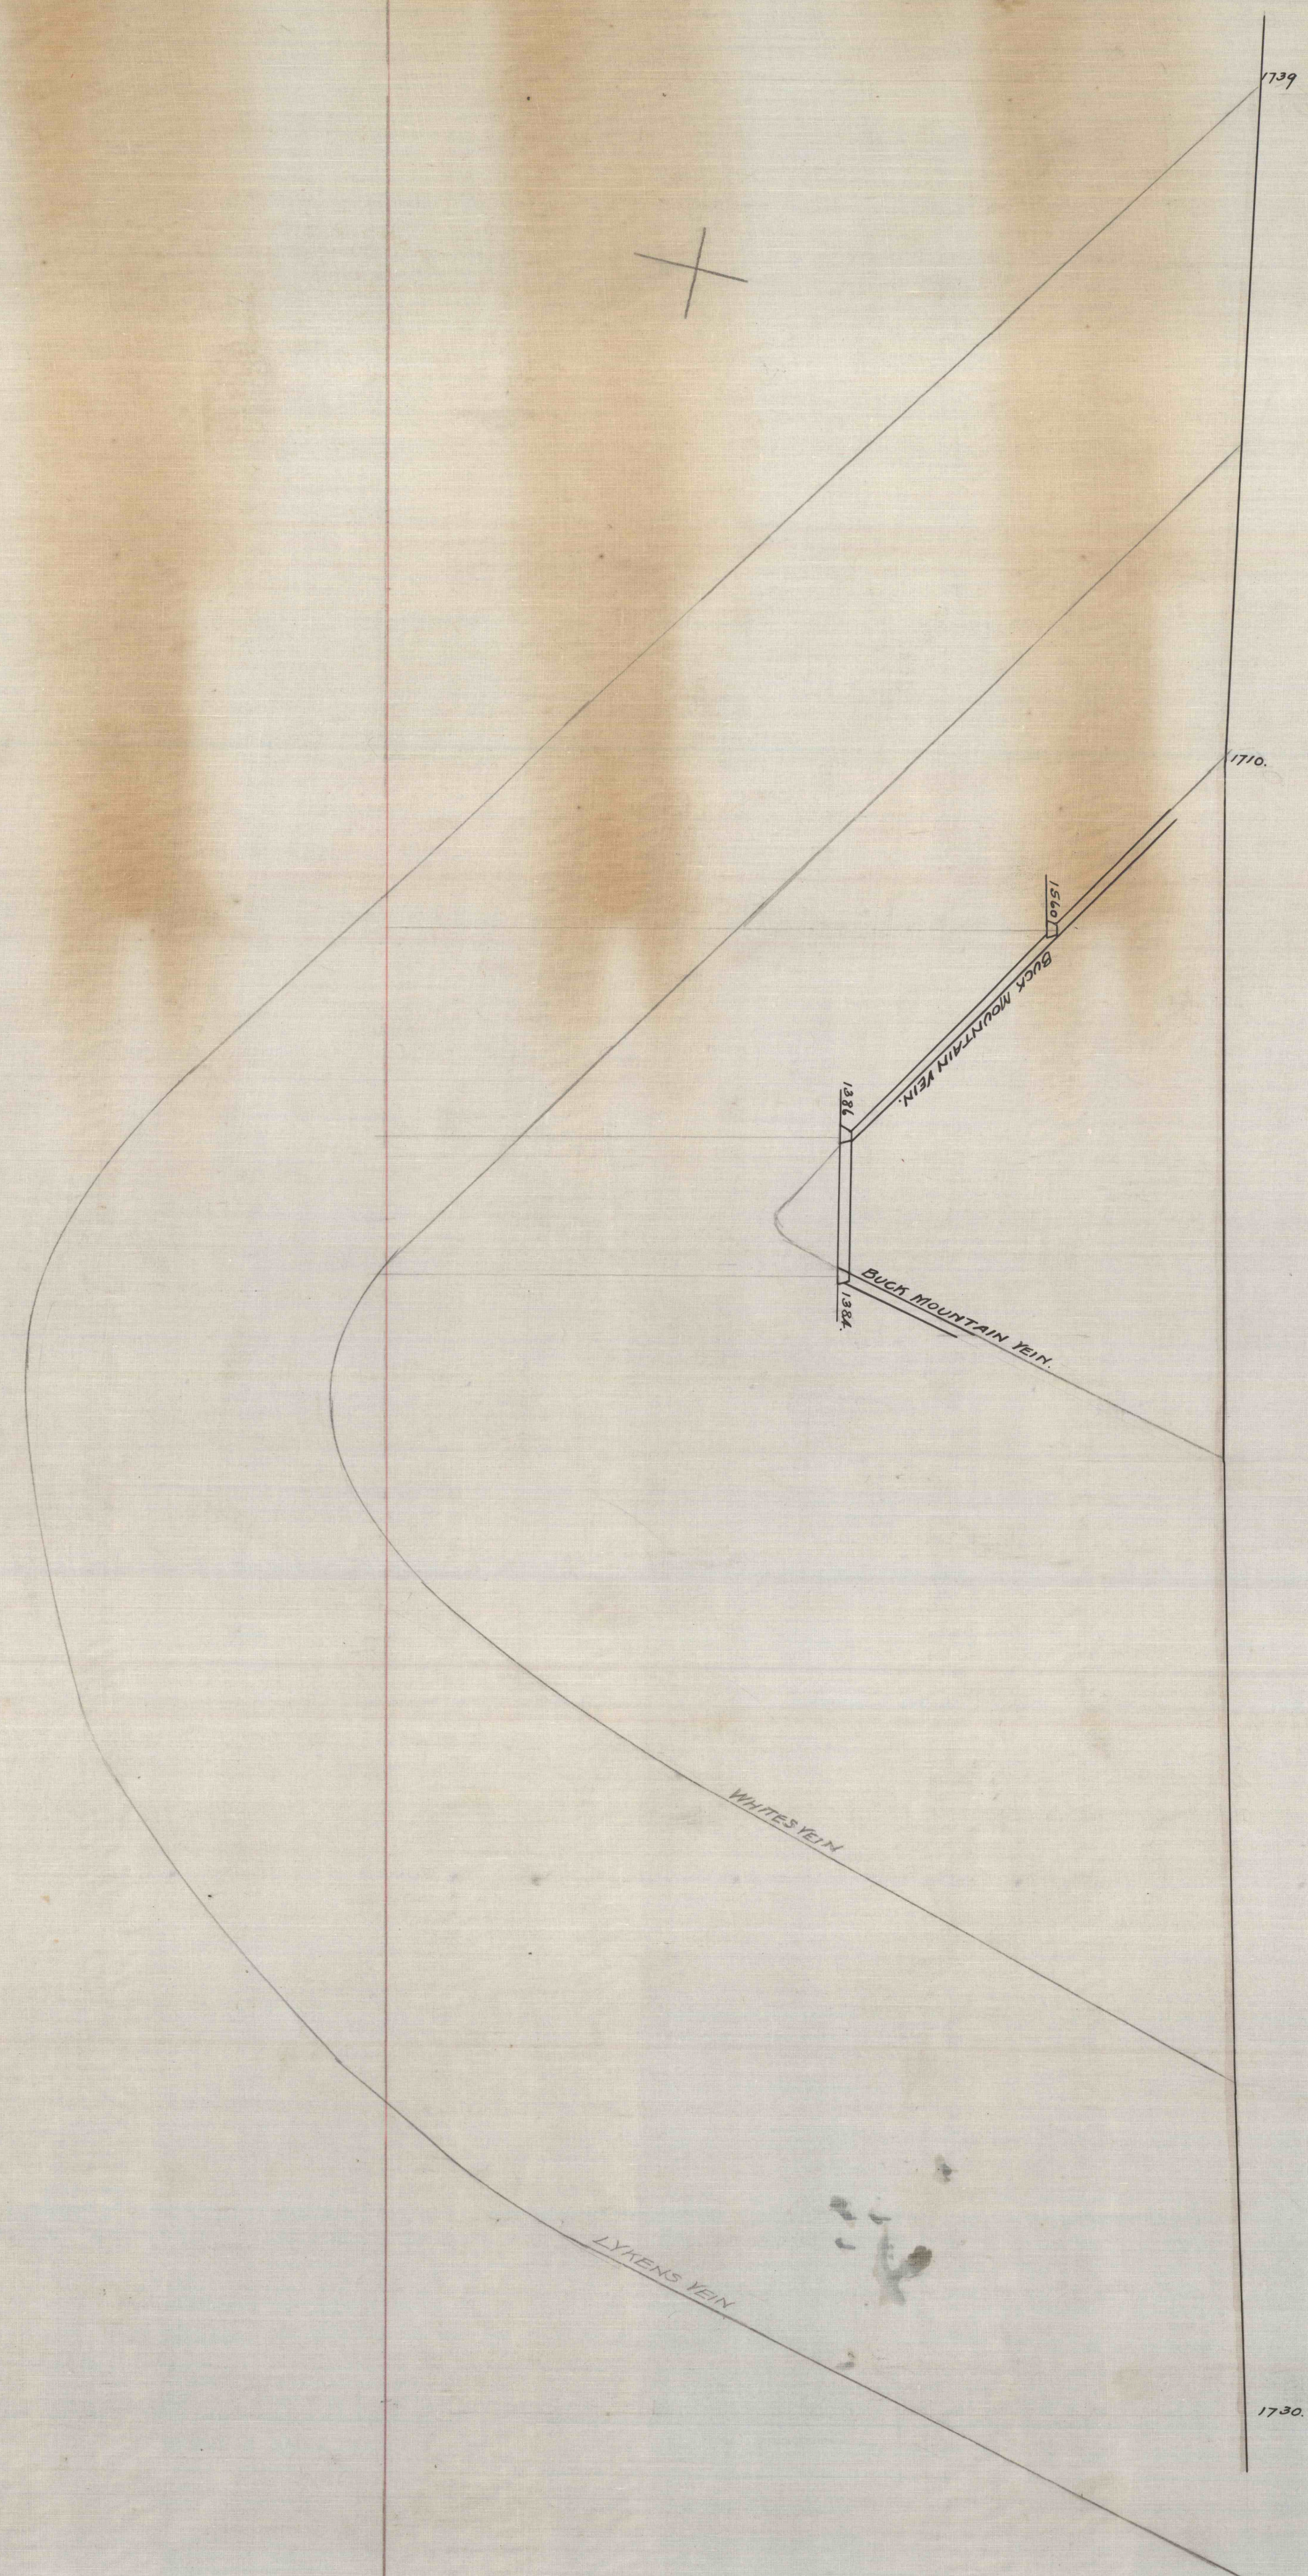

Datum = 1000 above Mid Tide

SECTION NO. 24
700' EAST OF MONROE SLOPE

CROSS SECTIONS
THROUGH
SAVRE COLLIERY.
NUMBERS 14 TO 24 INCLUSIVE
Office of Mining Engineer
Scale 1"=100'