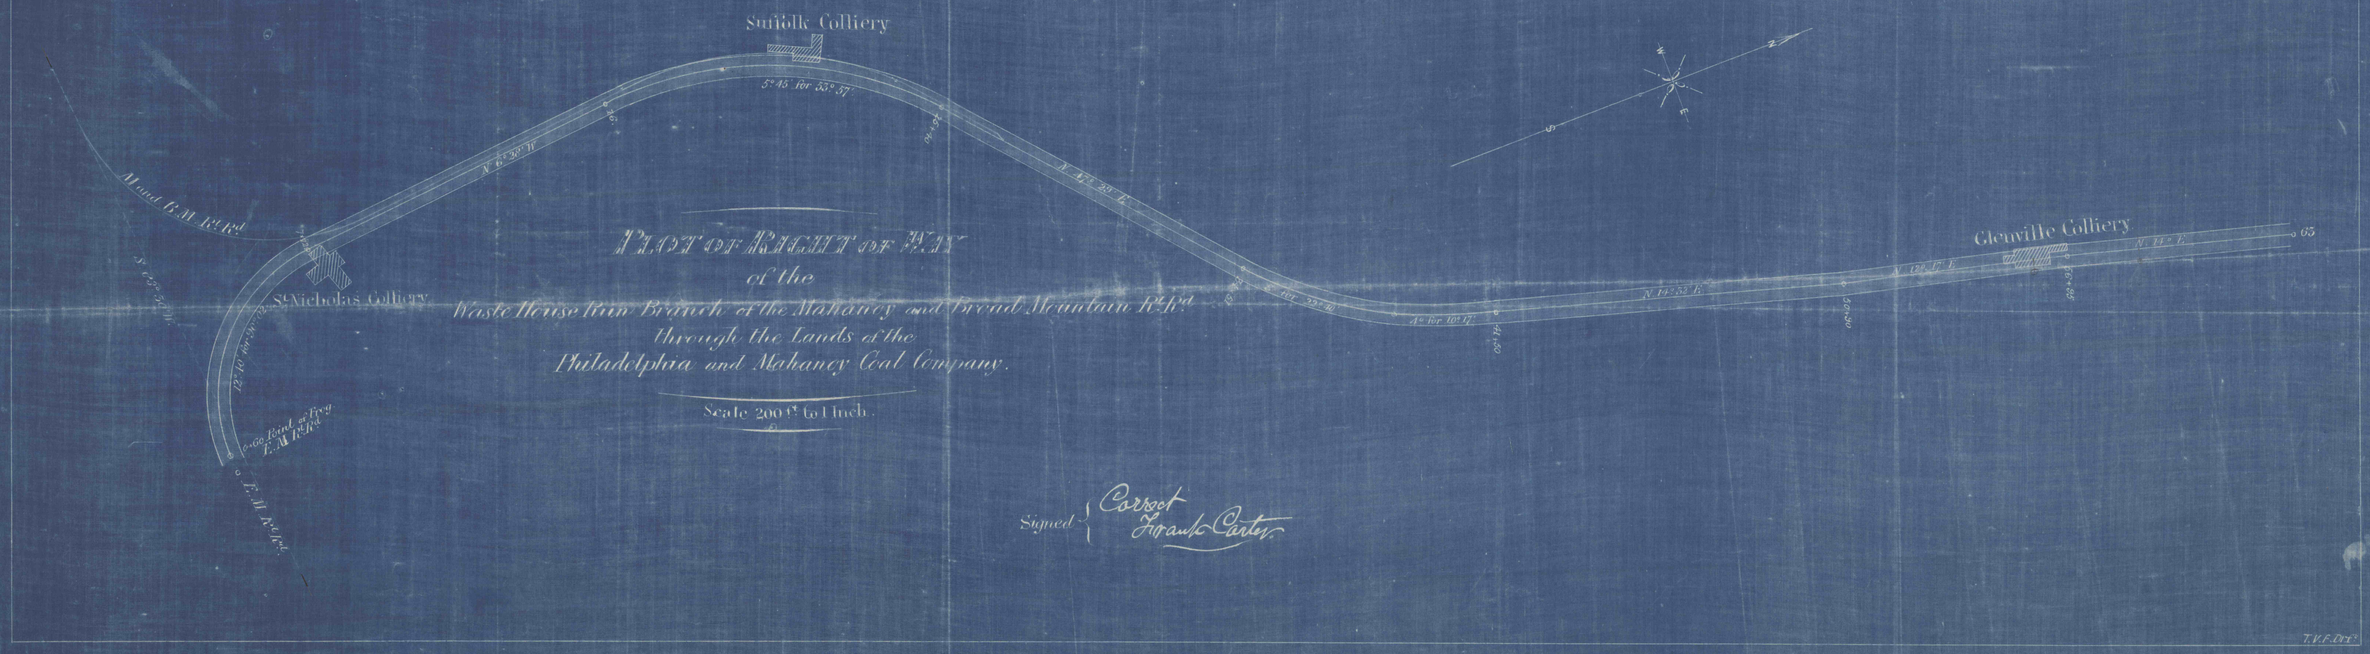
Suffolk Colliery
St. Nicholas Colliery
Glenville Colliery
Plan of Right of Way
of the
Waste House Run Branch of the Mahanoy and Broad Mountain Rail Road
through the Lands of the
Philadelphia and Mahanoy Coal Company.
Scale 200 ft. to 1 Inch.
Signed
Corbett
Franklin Carter
T.V.F. Del.