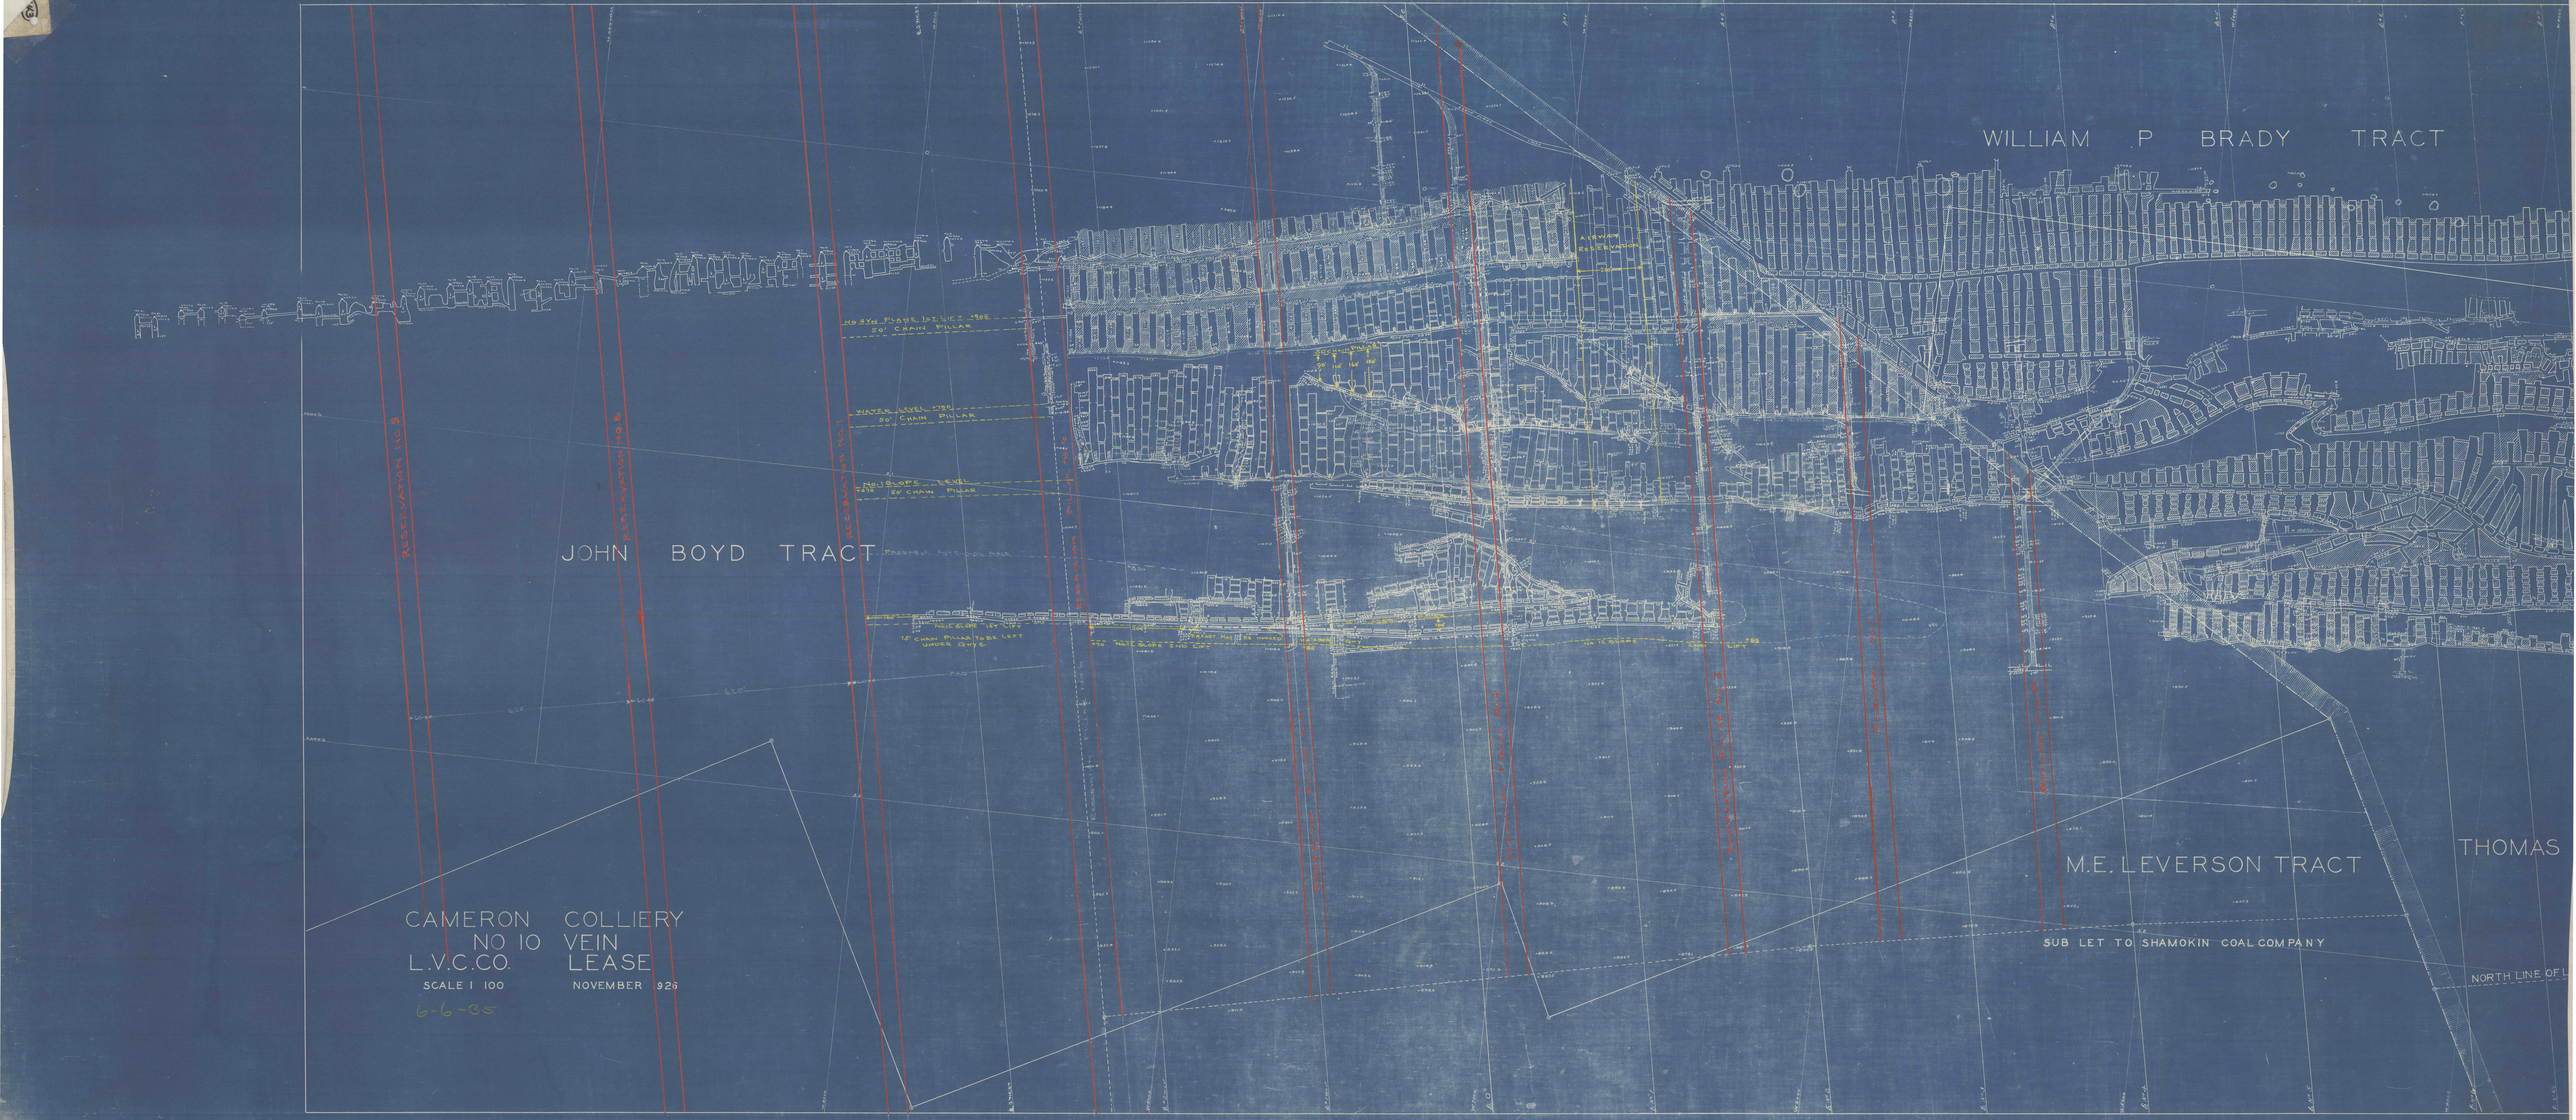


CAMERON COLLIERY
NO 10 VEIN
L.V.C.CO. LEASE
SCALE 1 100 NOVEMBER 926

6-6-95