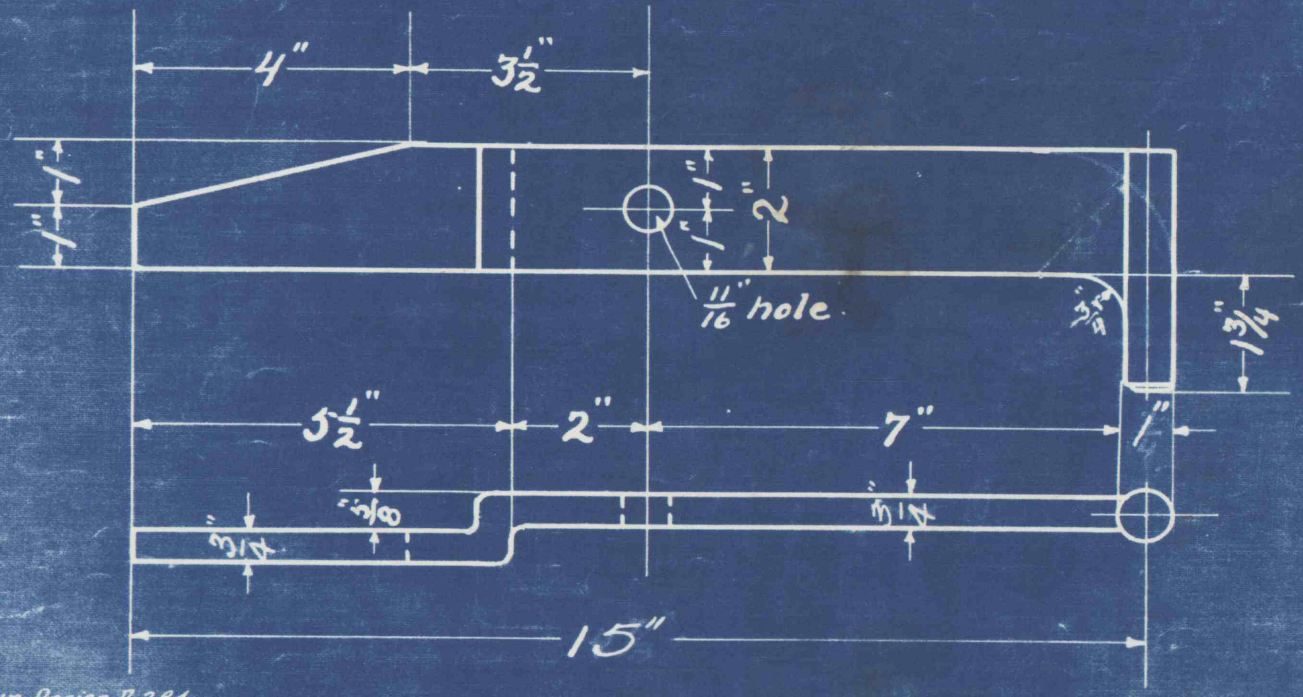

L.H. only on W^ms^town Design D-284.
" " " Short Mt. " D-283.

1918 Car
1920 "
1924 "
} Lytle Fidler Colly.
1-Required.
Left Hand only.

1925 "
1926 "
} Cameron Colly.
1-Required.
Left Hand only.

Wrought Iron.
2-Required.
Made Right and Left.
Right Hand Shown.

Std for All New Cars.

Door Latch for New Mine Car. Shaft
Richards Colly.

MECHANICAL ENGINEERING DEPARTMENT
SUSQUEHANNA COLLIERIES COMPANY
LYTLE COAL COMPANY

COLLIERY	REQ. NO.	ORDER NO.	DATE