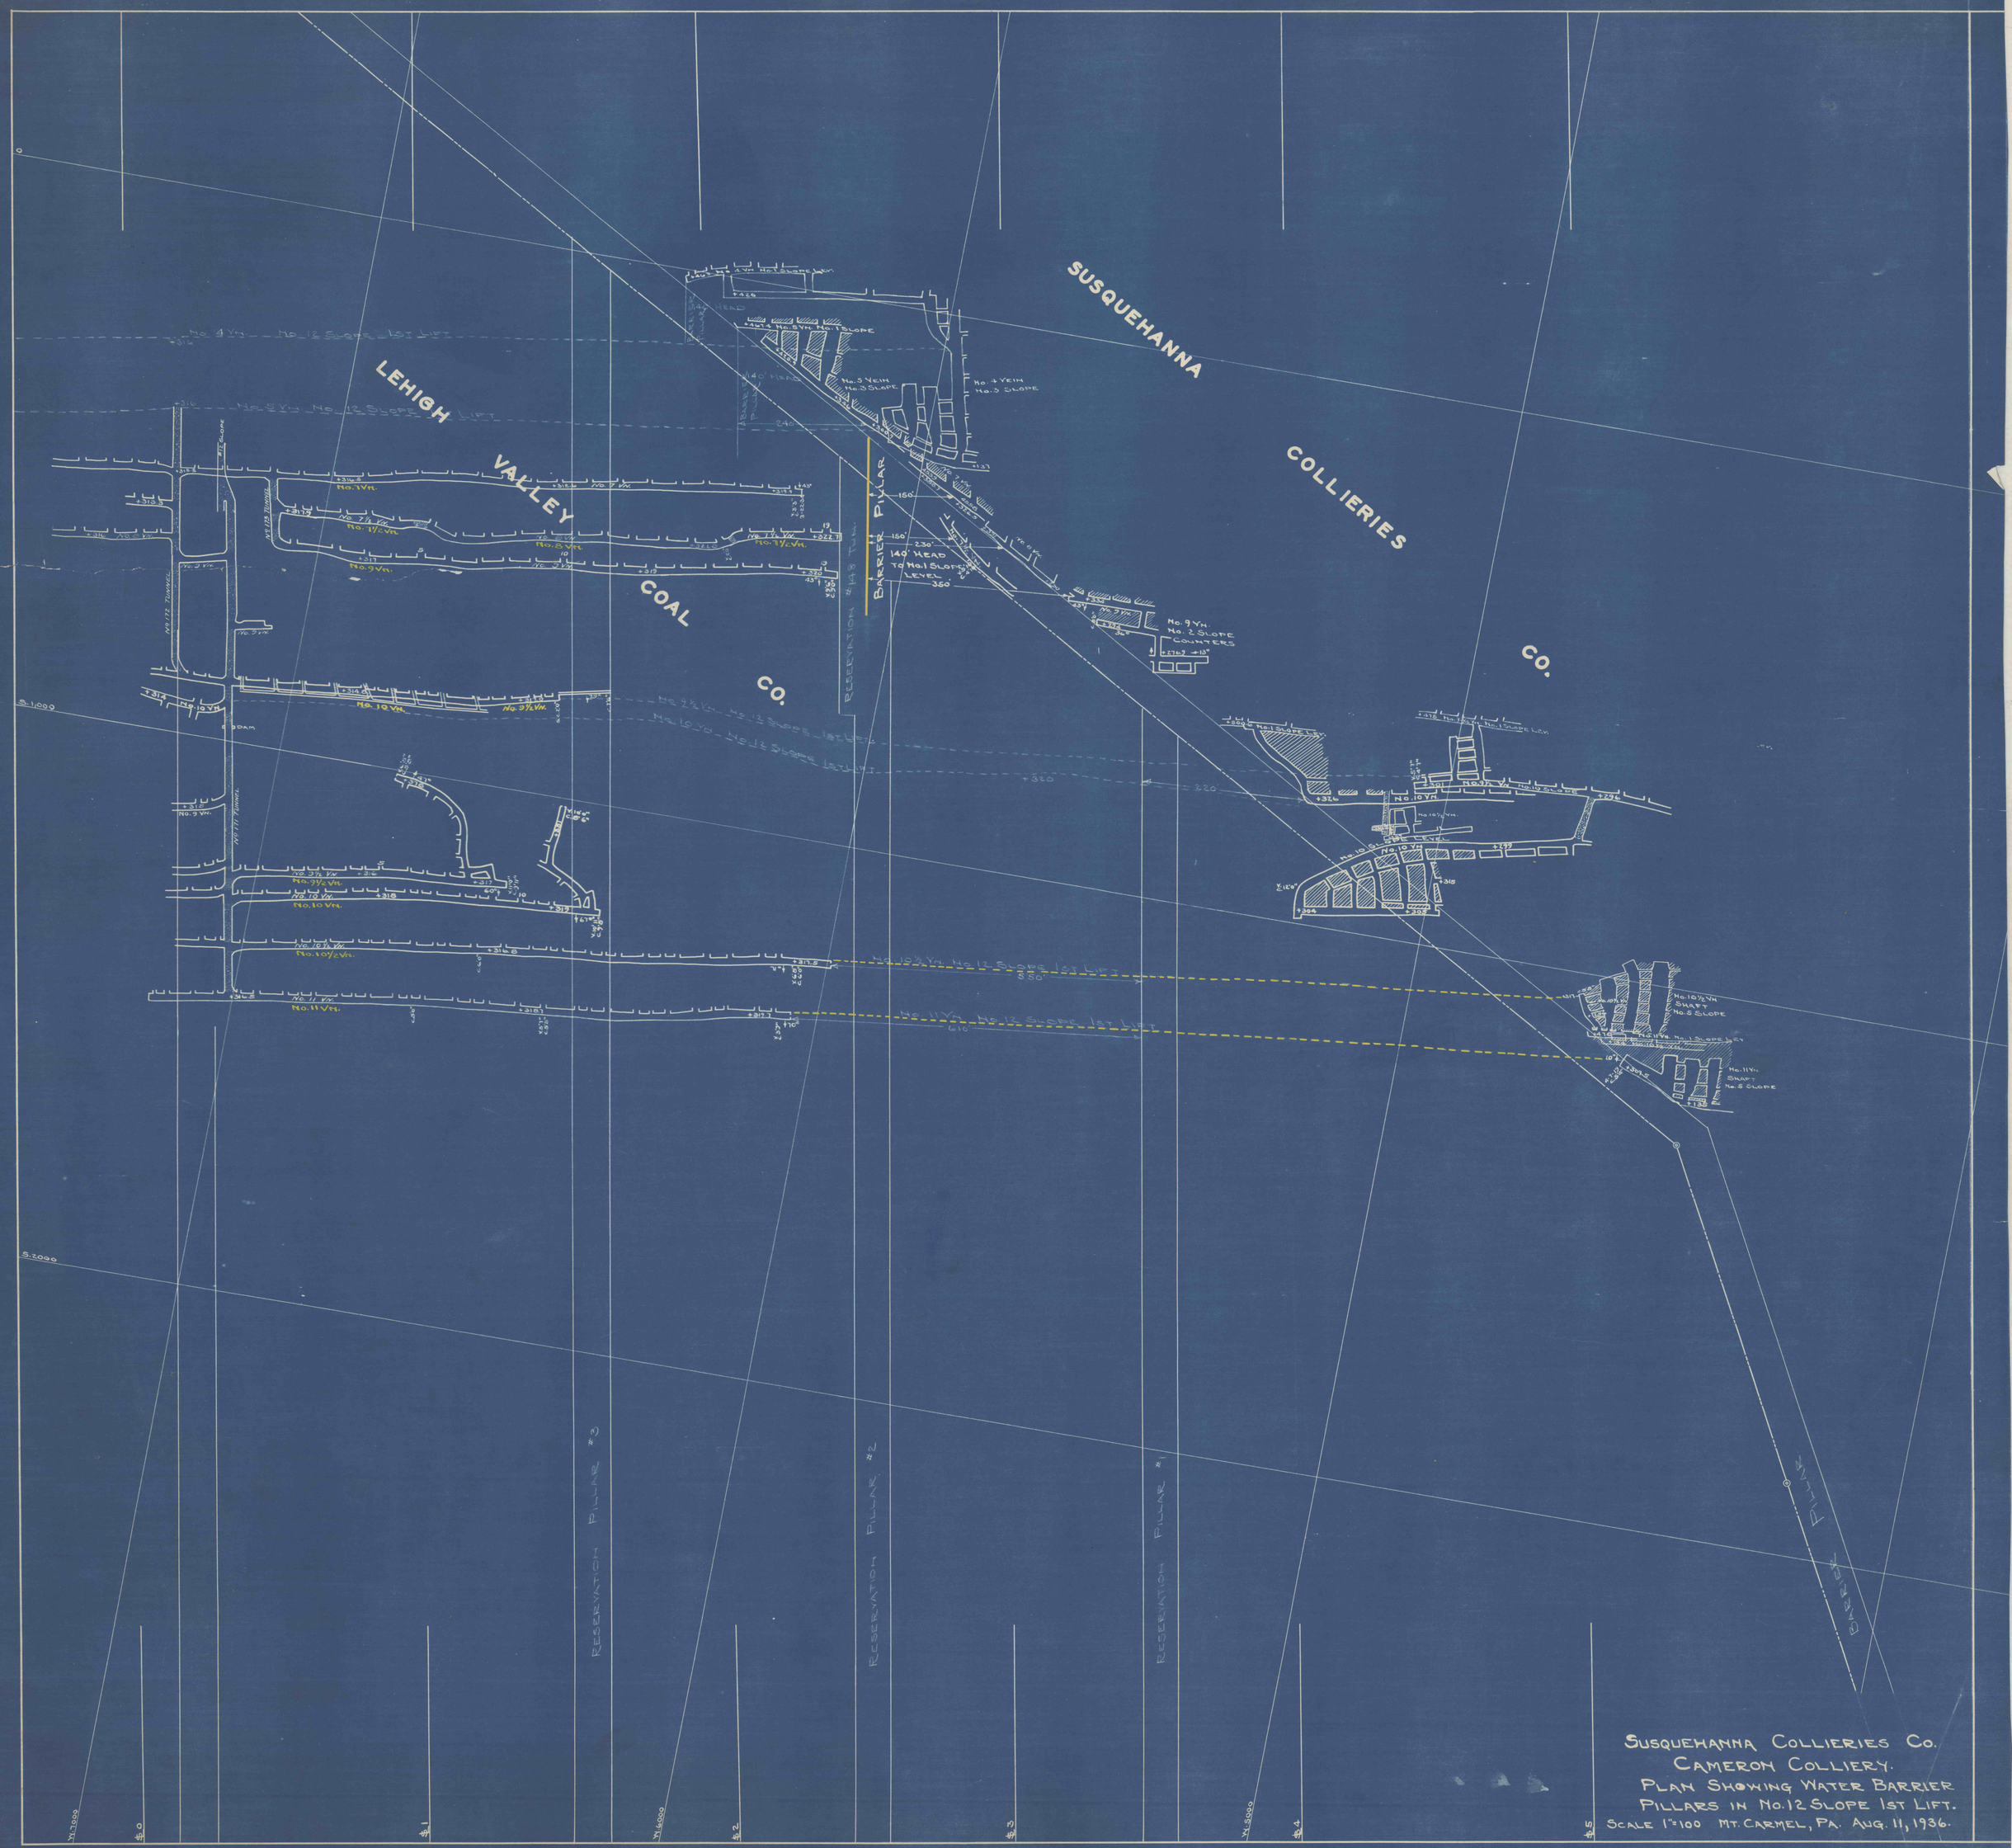

Susquehanna Collieries Co.
Cameron Colliery.
Plan Showing Water Barrier
Pillars in No. 12 Slope 1st Lift.
Scale 1"=100 Mt. Carmel, Pa. Aug. 11, 1936.