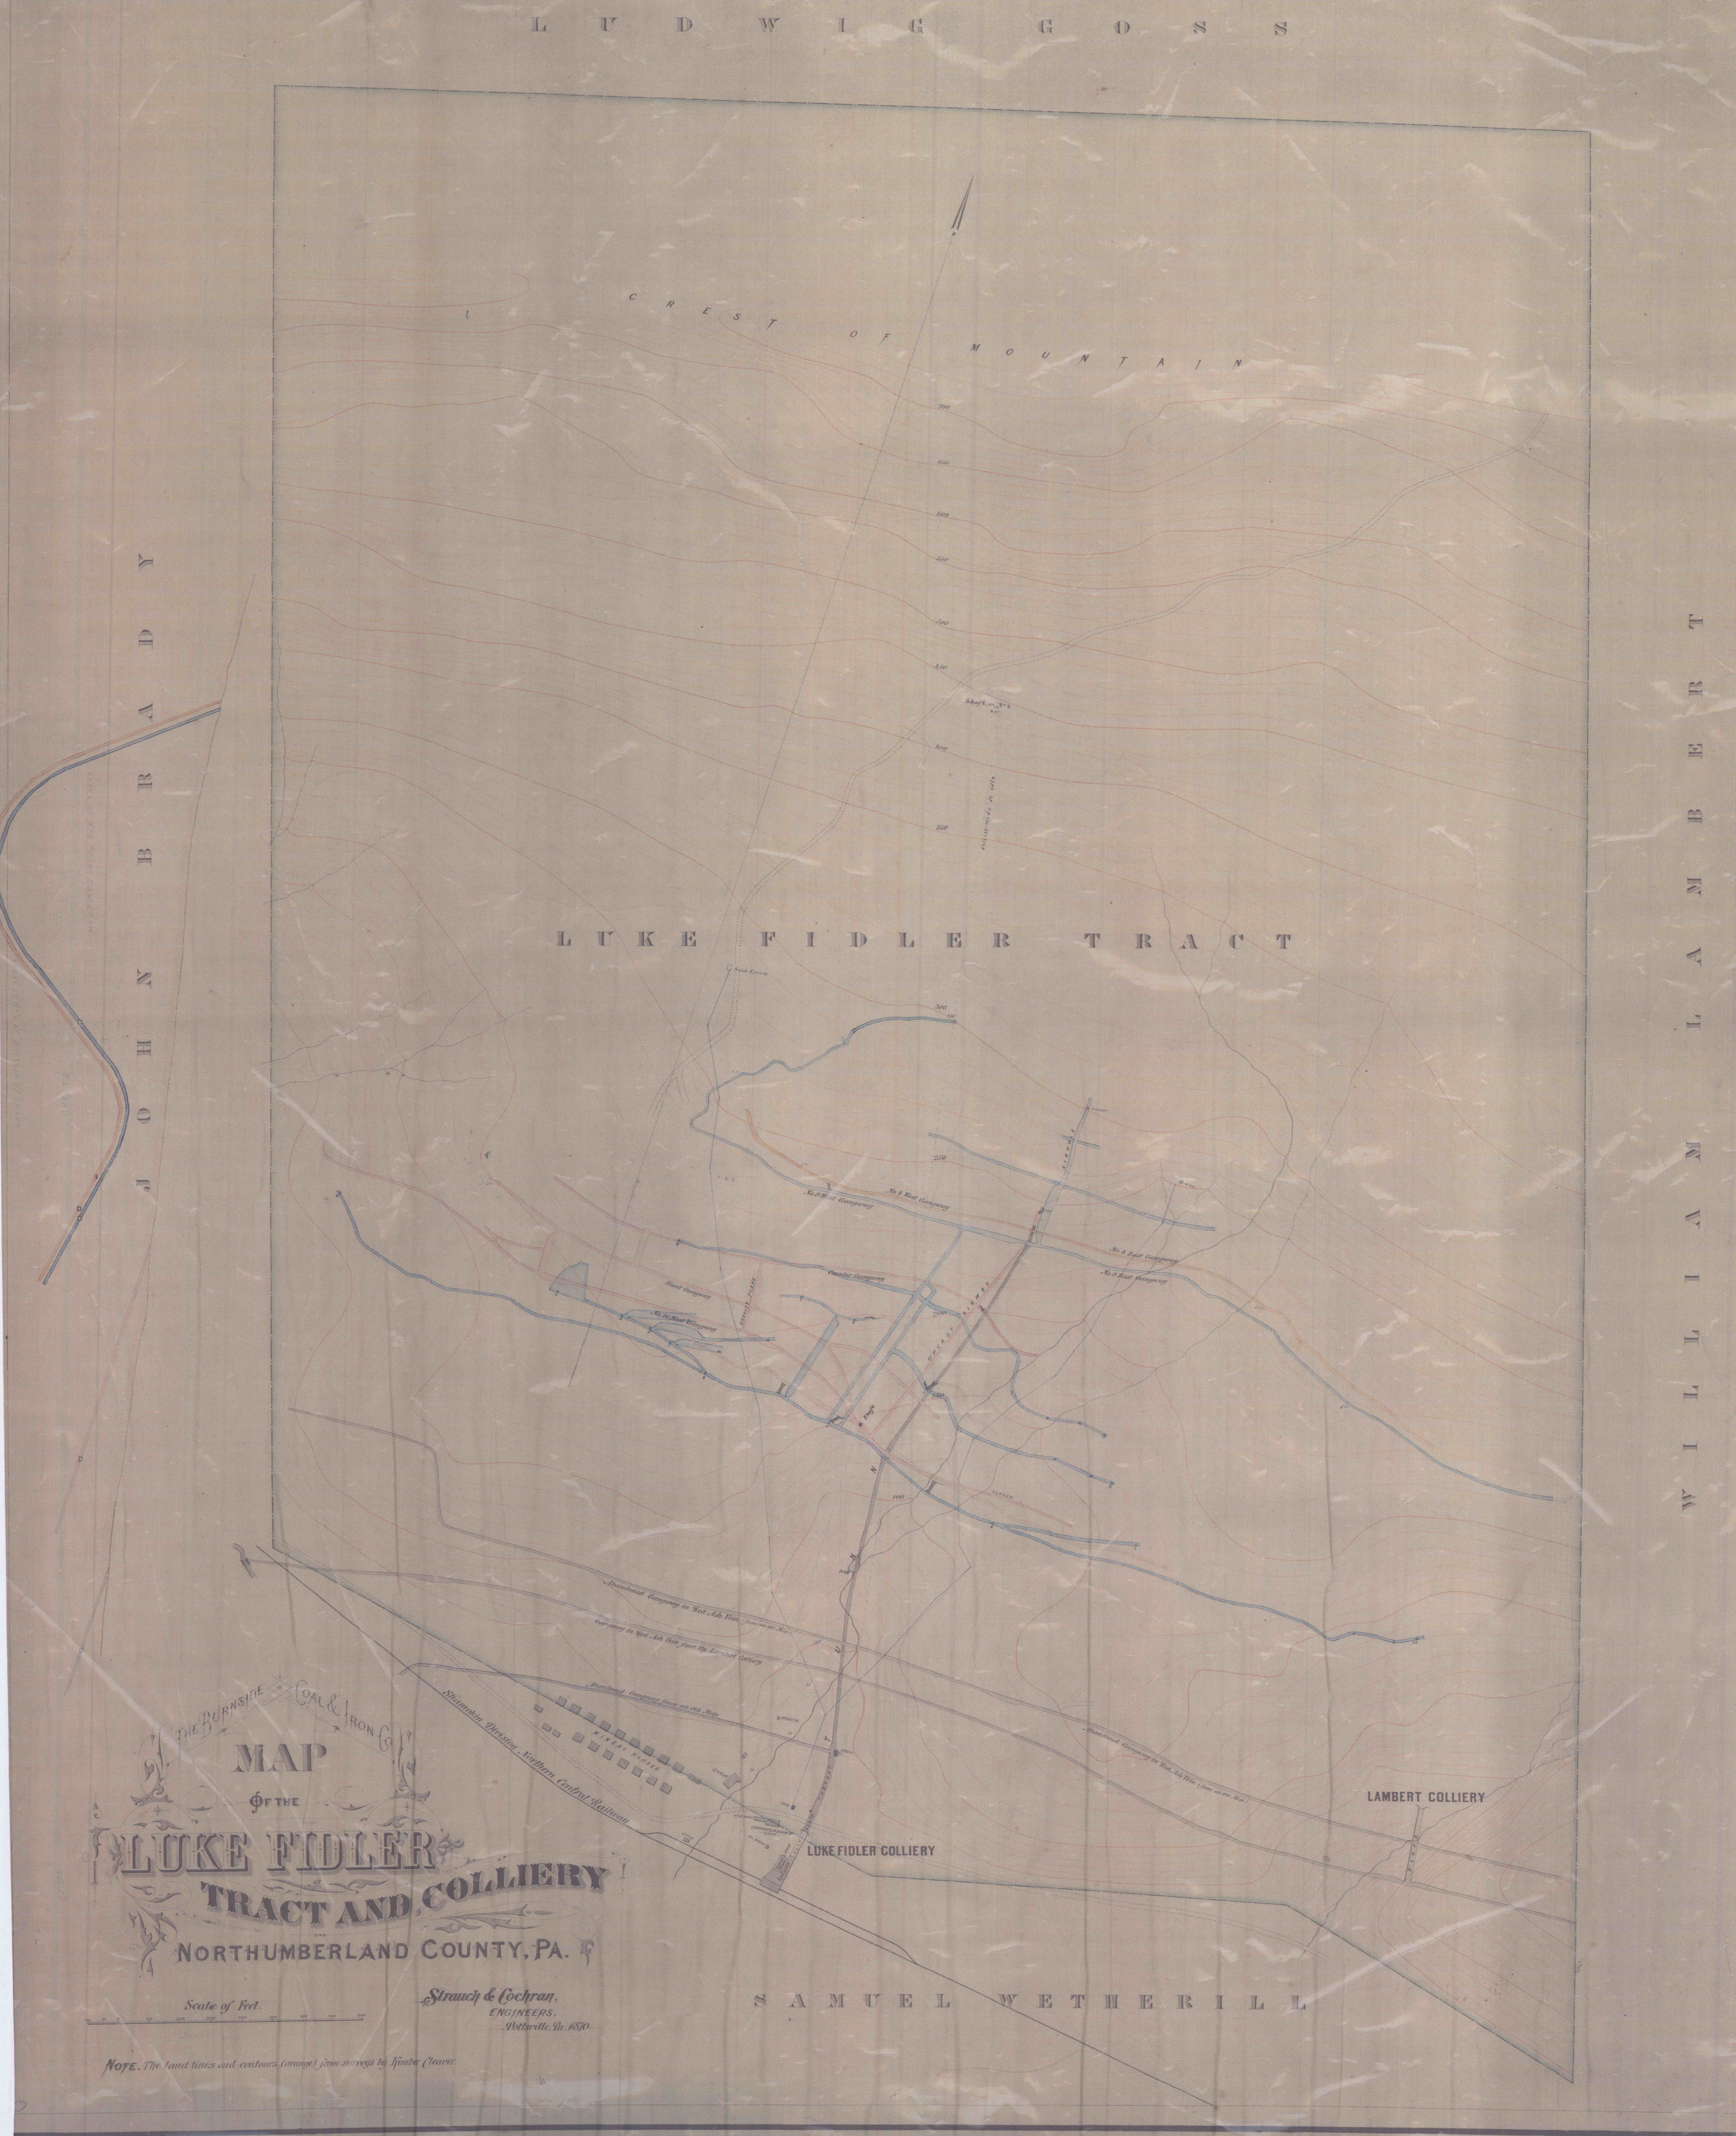

THE BURNSIDE COAL & IRON CO.

MAP
OF THE
LUKE FIDLER
TRACT AND COLLIERY
NORTHUMBERLAND COUNTY, PA.

Strauch & Cochran,
ENGINEERS,
Pottsville, Pa. 1870.

NOTE. The land lines and contours (orange) from surveys by Kimber Cleaver.