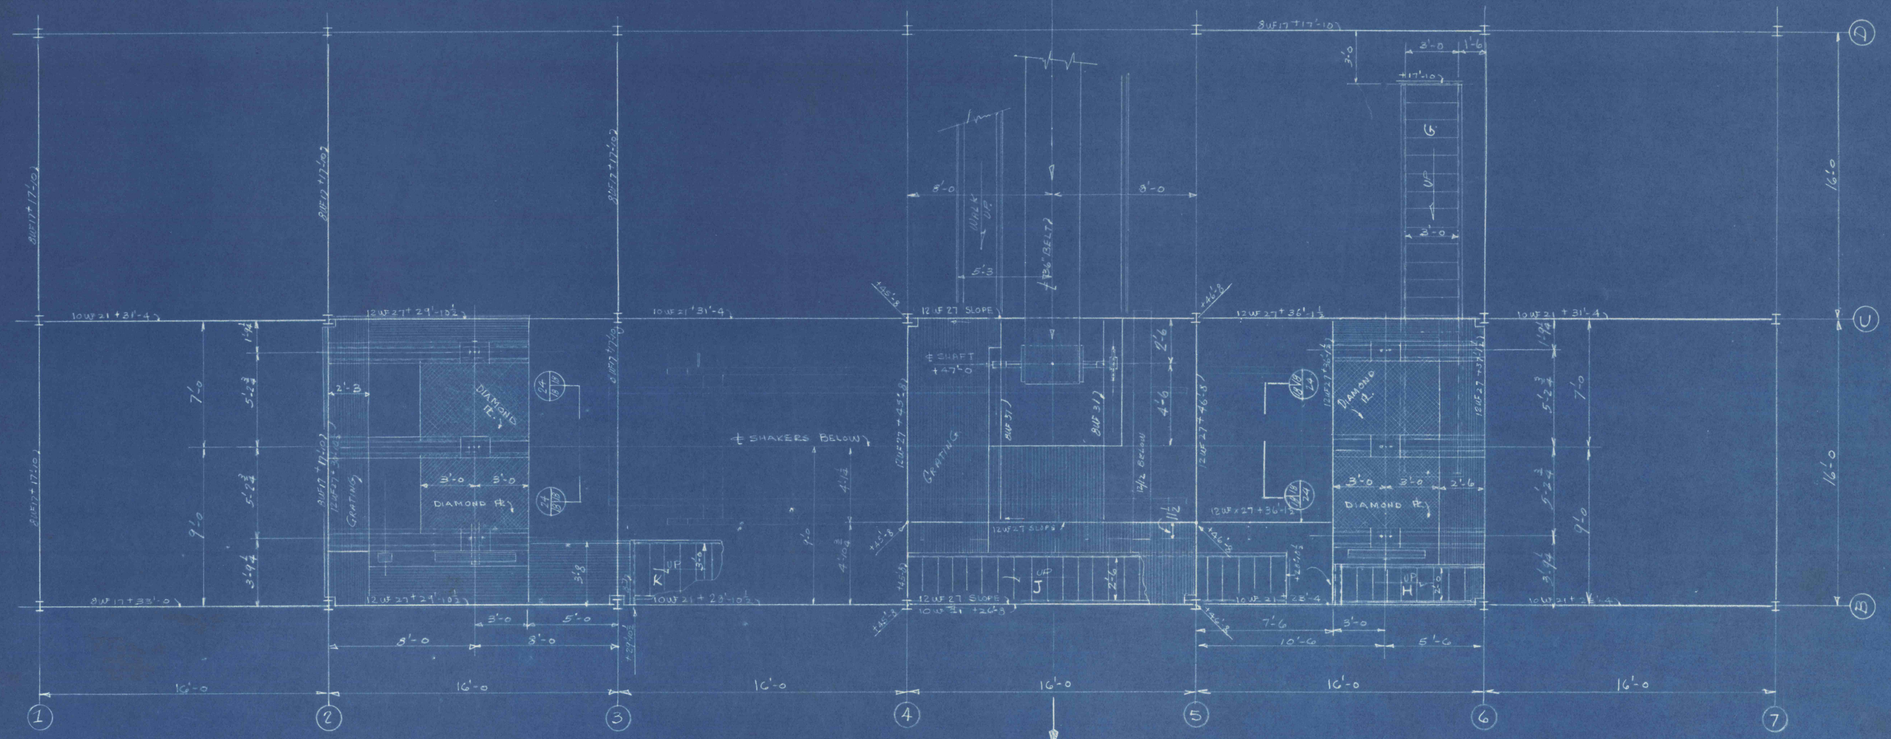

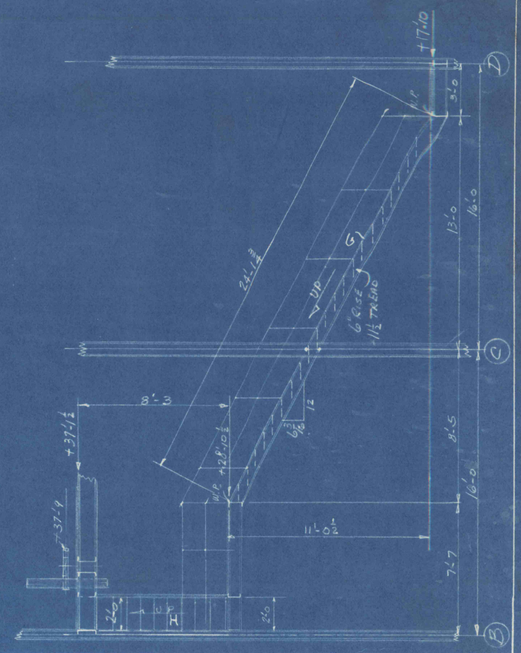

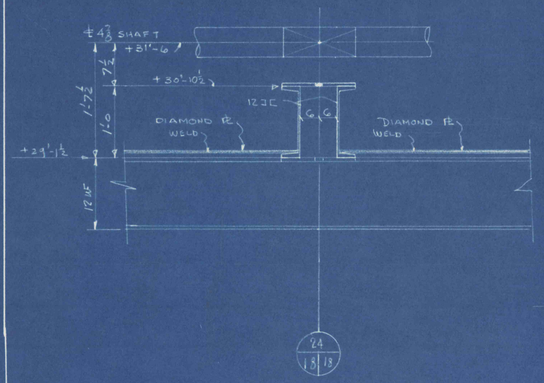

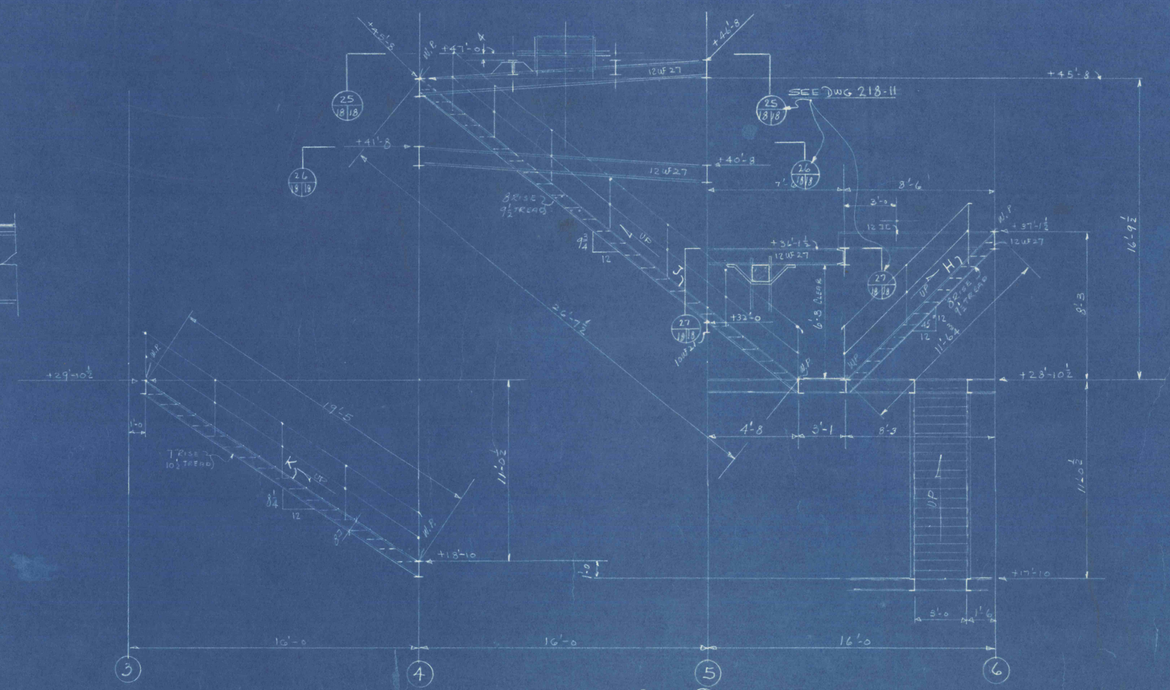

ELEVATION - LOOKING @ BENT B

NO	DATE	REVISED	BY

MOSAC ENGINEERING CO.
POTTSVILLE, PA.

FLOORS, STAIRS & GRATING.
FINE COAL PLANT - TREVERTON, PA.

SCALE: 1/4" = 1'-0
DATE: 11-6-62
DRAWN BY: MOSER

218-15