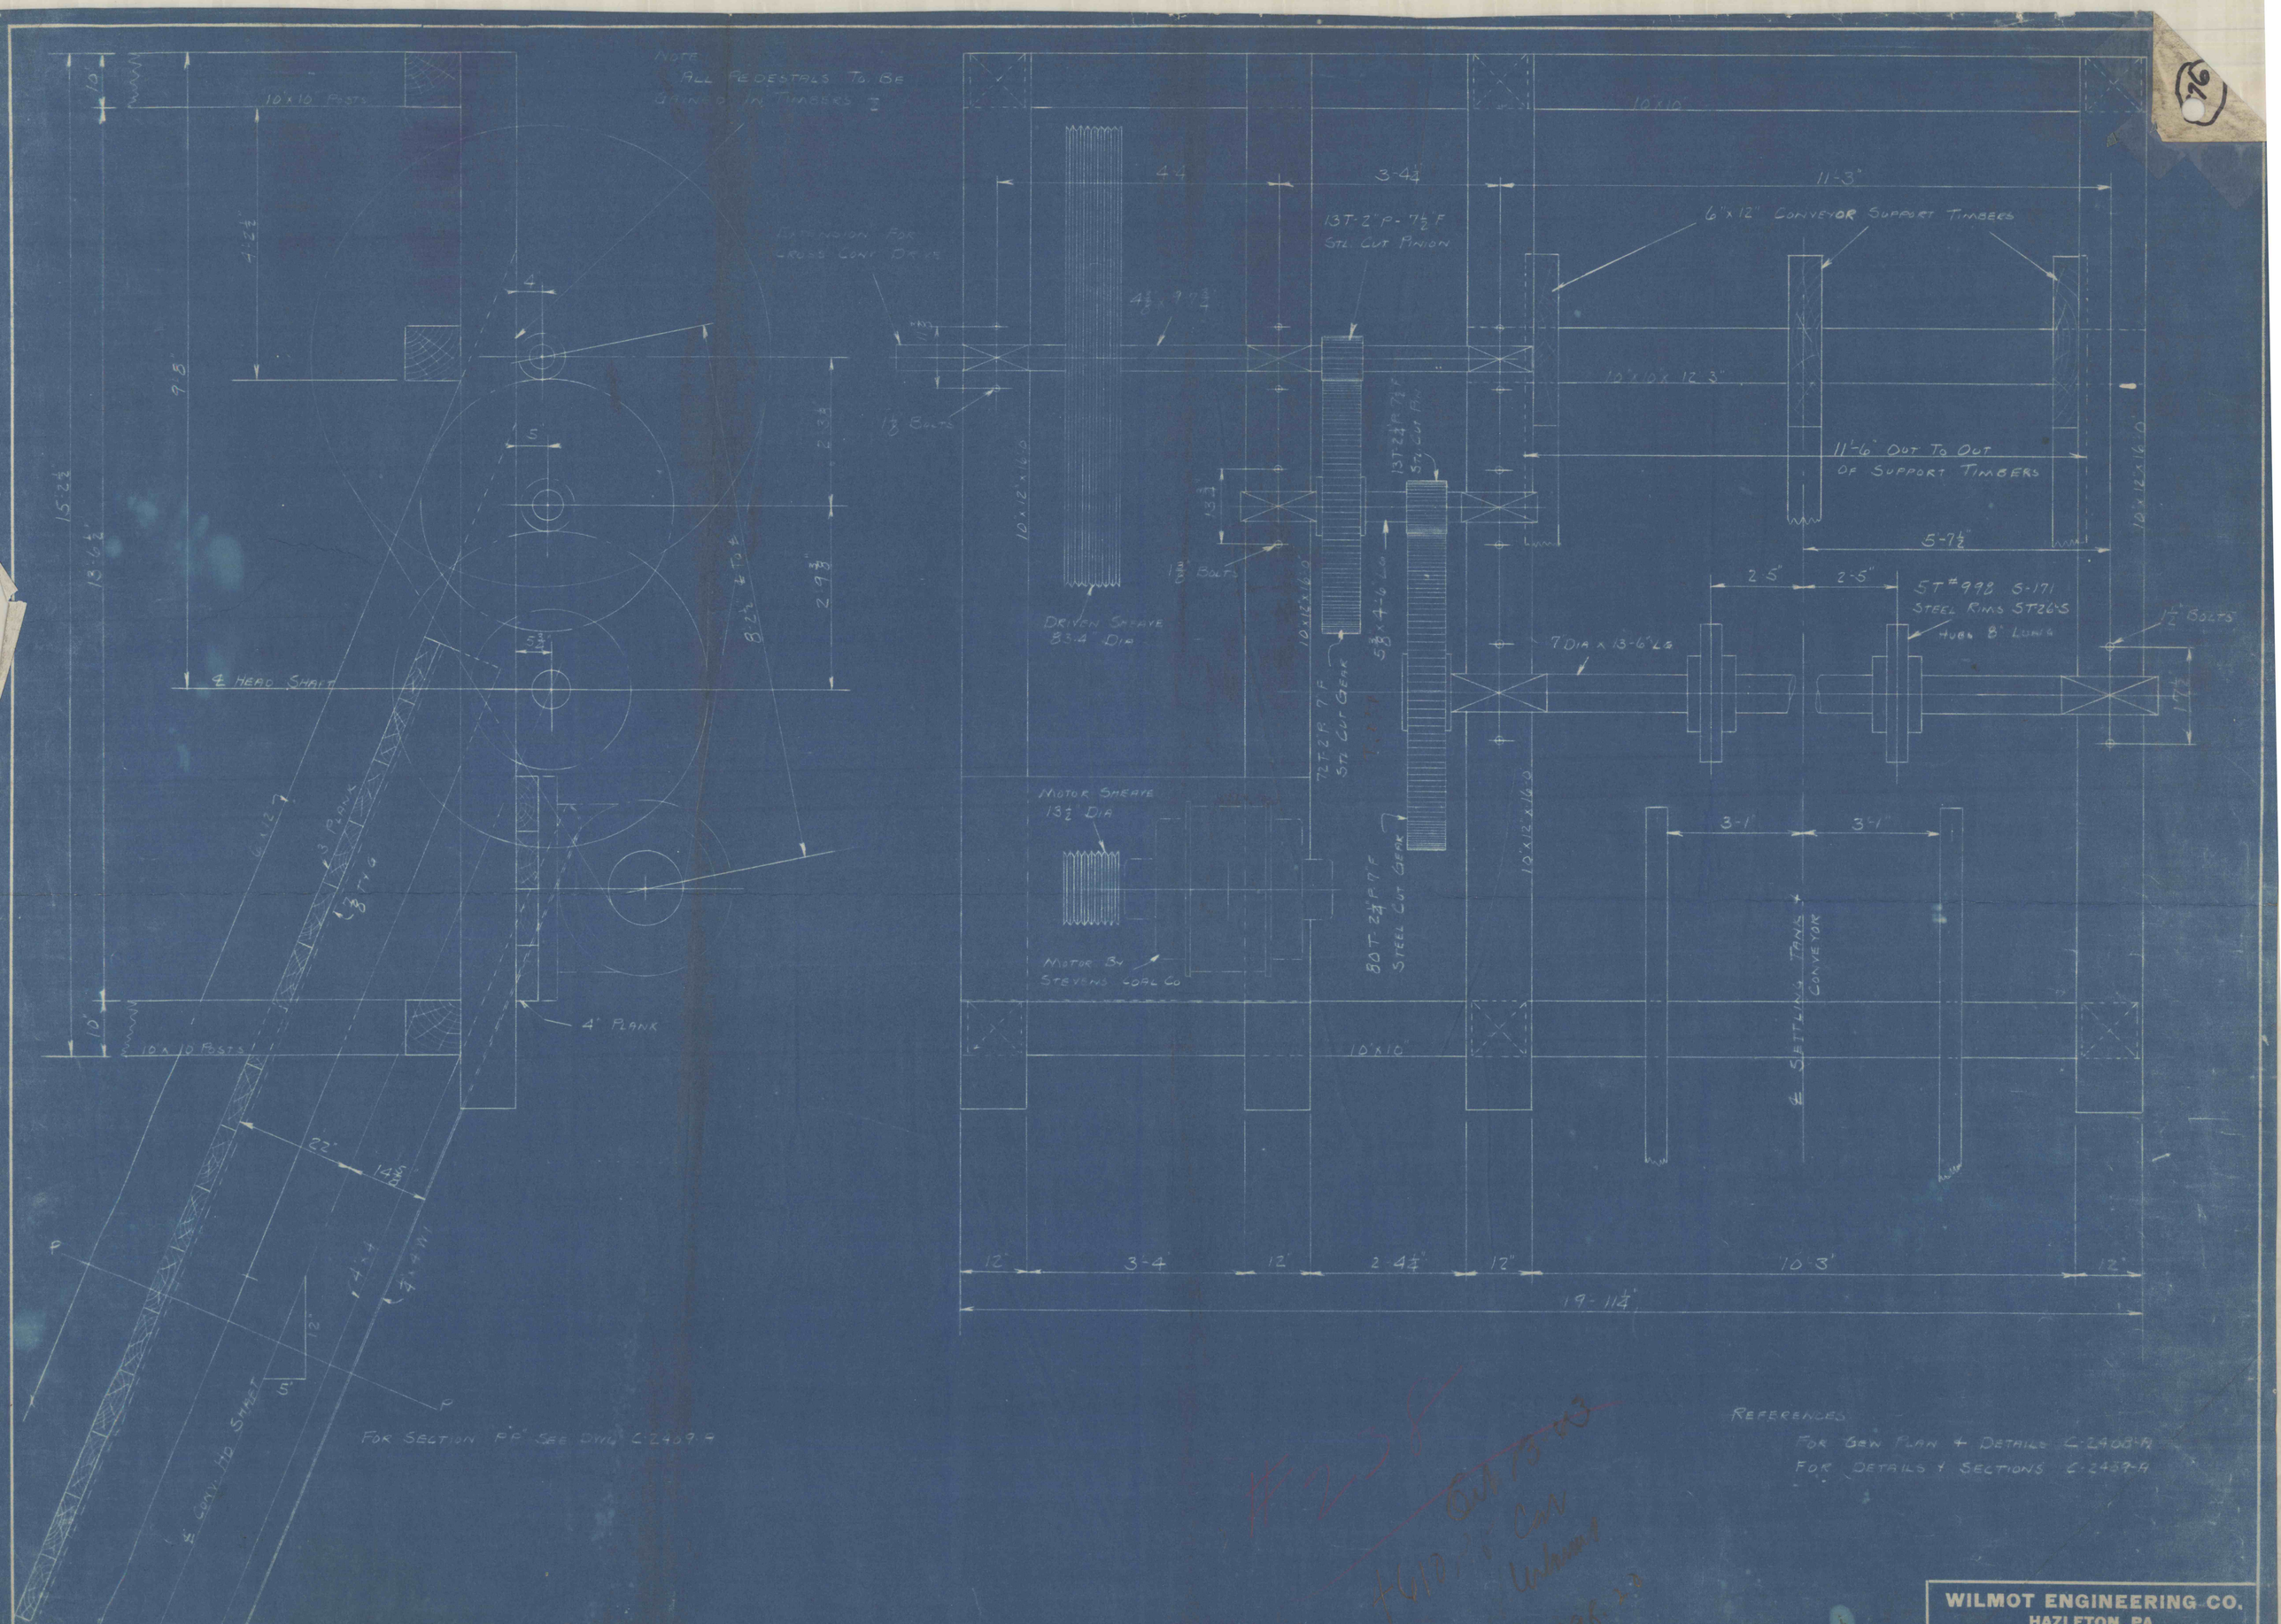


| REVISED | | |
|---|---|---|
| DATE | PART | BY |

CH. ENG. APP.

**WILMOT ENGINEERING CO.**
**HAZLETON, PA.**

PLAN OF HEAD MACHINERY
FOR SETTLING TANK CONVEYOR
STEVENS COAL CO. INC.

DR. HRM TR. CH.
SCALE 3/16"
DATE 3-17-41

**C-2410-B**

NO. 139 DEZINON TRACING CLOTH EUGENE DIETZGEN CO., INC., N. Y.