(252)

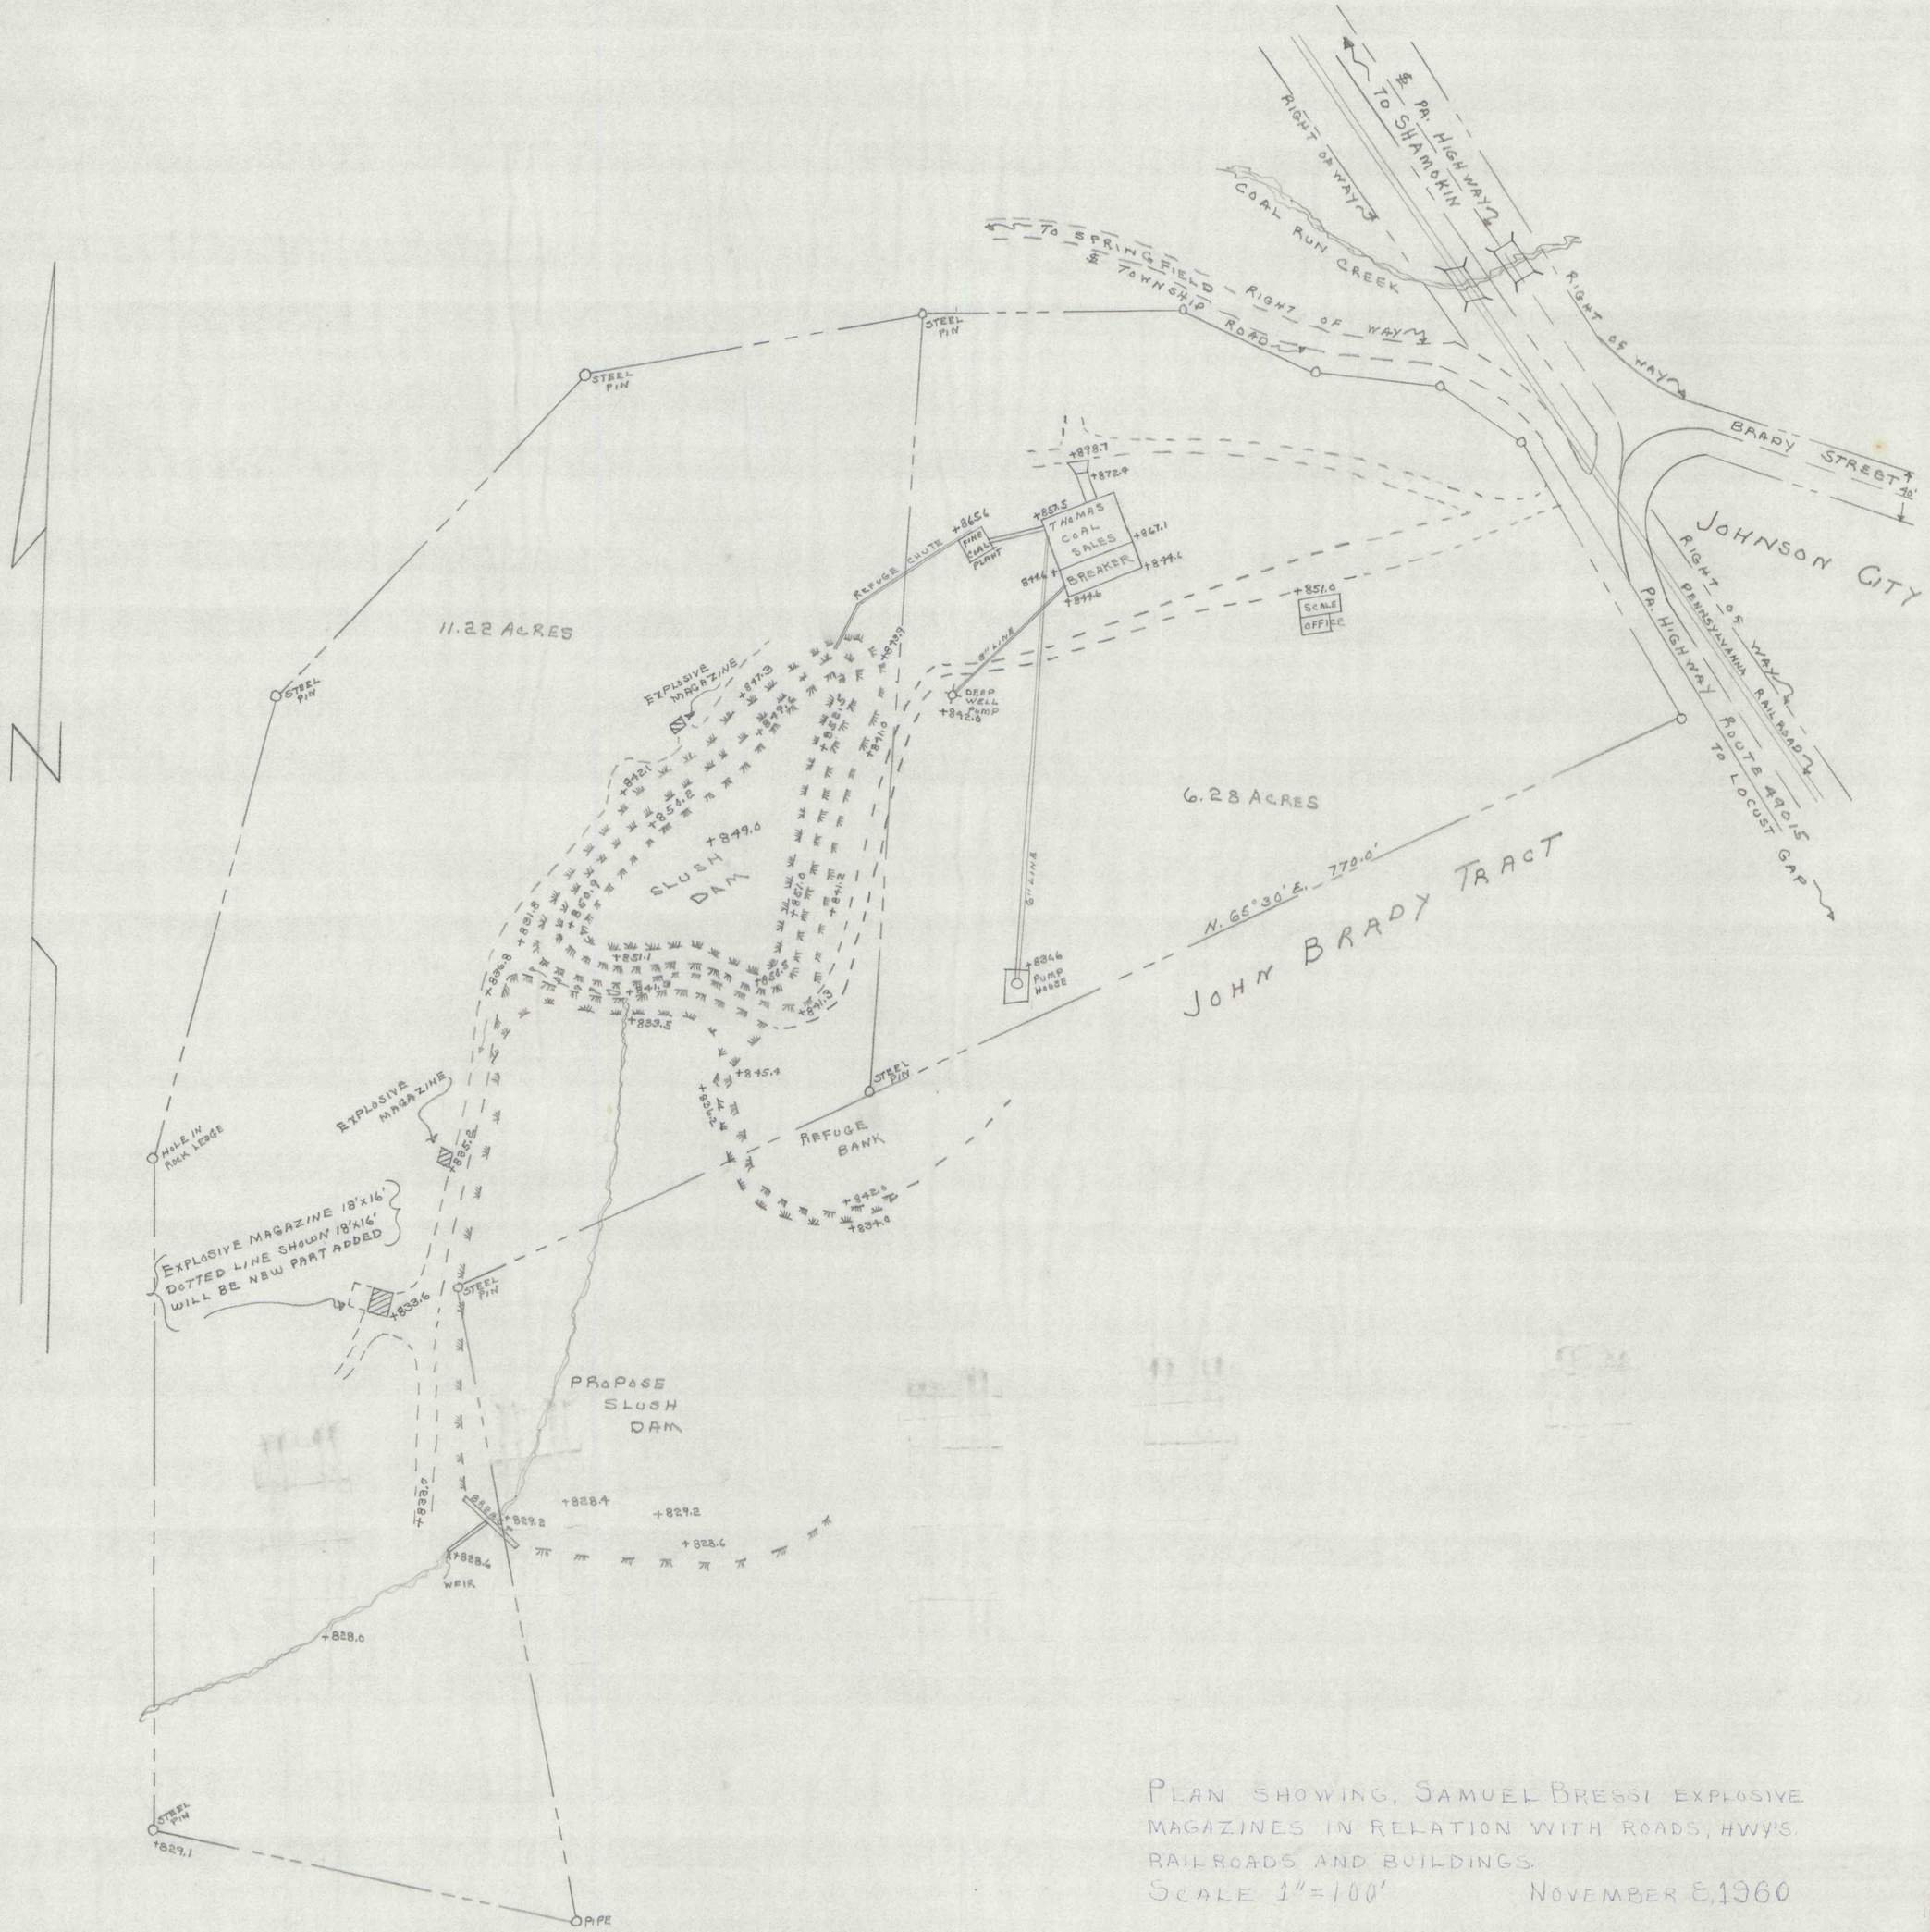

PLAN SHOWING, SAMUEL BRESSI EXPLOSIVE MAGAZINES IN RELATION WITH ROADS, HWY'S. RAILROADS AND BUILDINGS.

SCALE 1" = 100' NOVEMBER 8, 1960