Cross Section Looking East Through Big Mountain Colliery

Scale 100'=1"

John F. Bevan, Div. Engr.
Shamokin, Penna. 1-30-'31

1150 Feet East of No 1 Slope

Western Section

Big Mountain Improvement 00 Tract

Big Mountain Colly

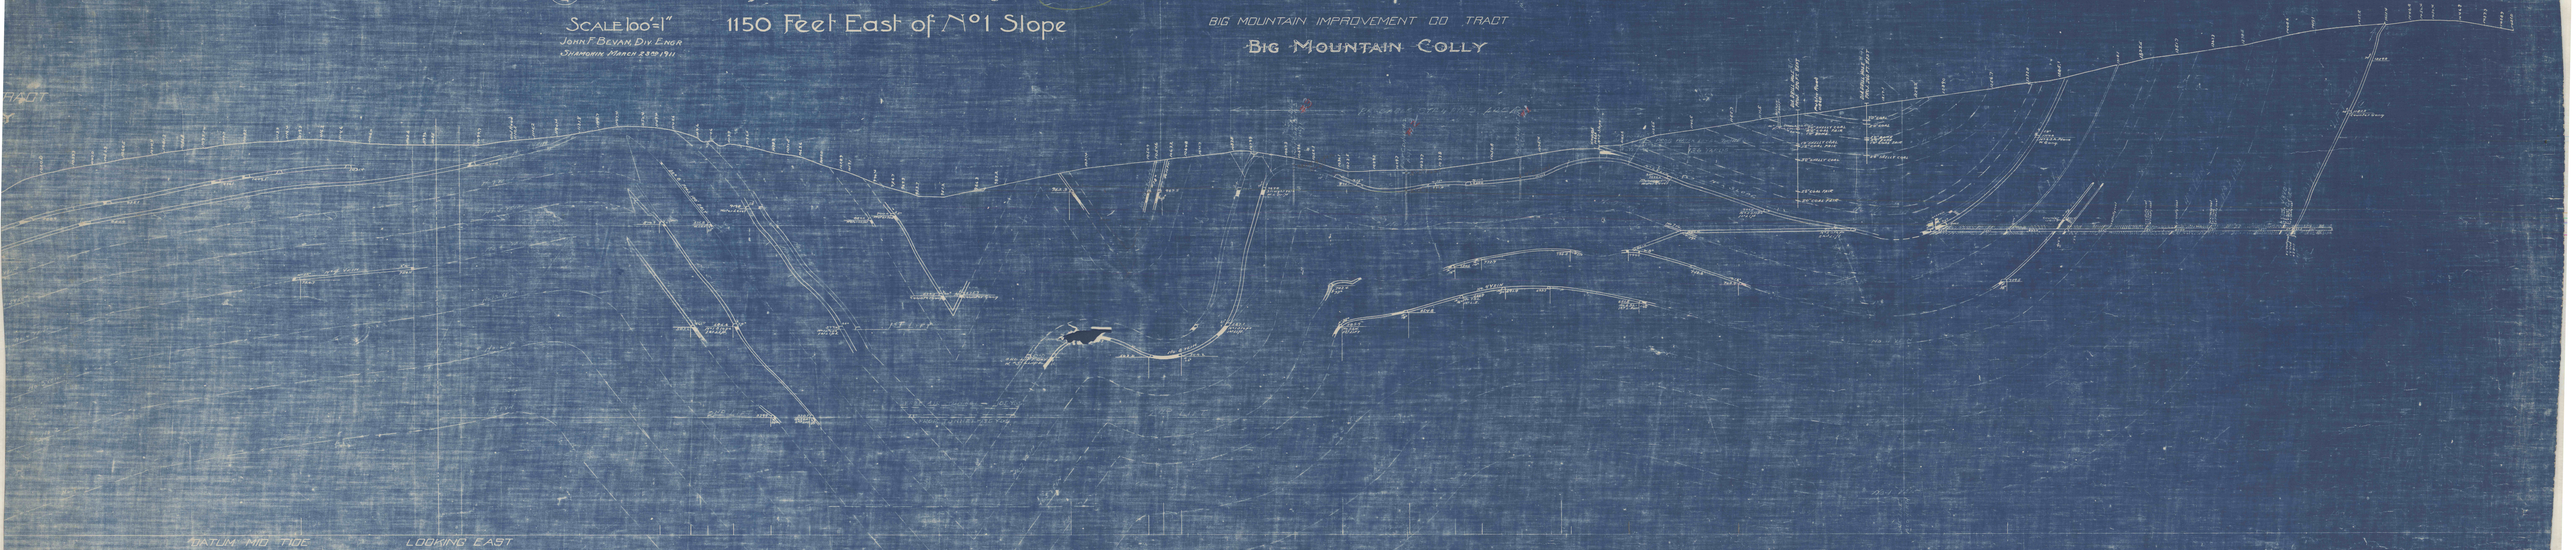

Datum Mid Tide

Looking East