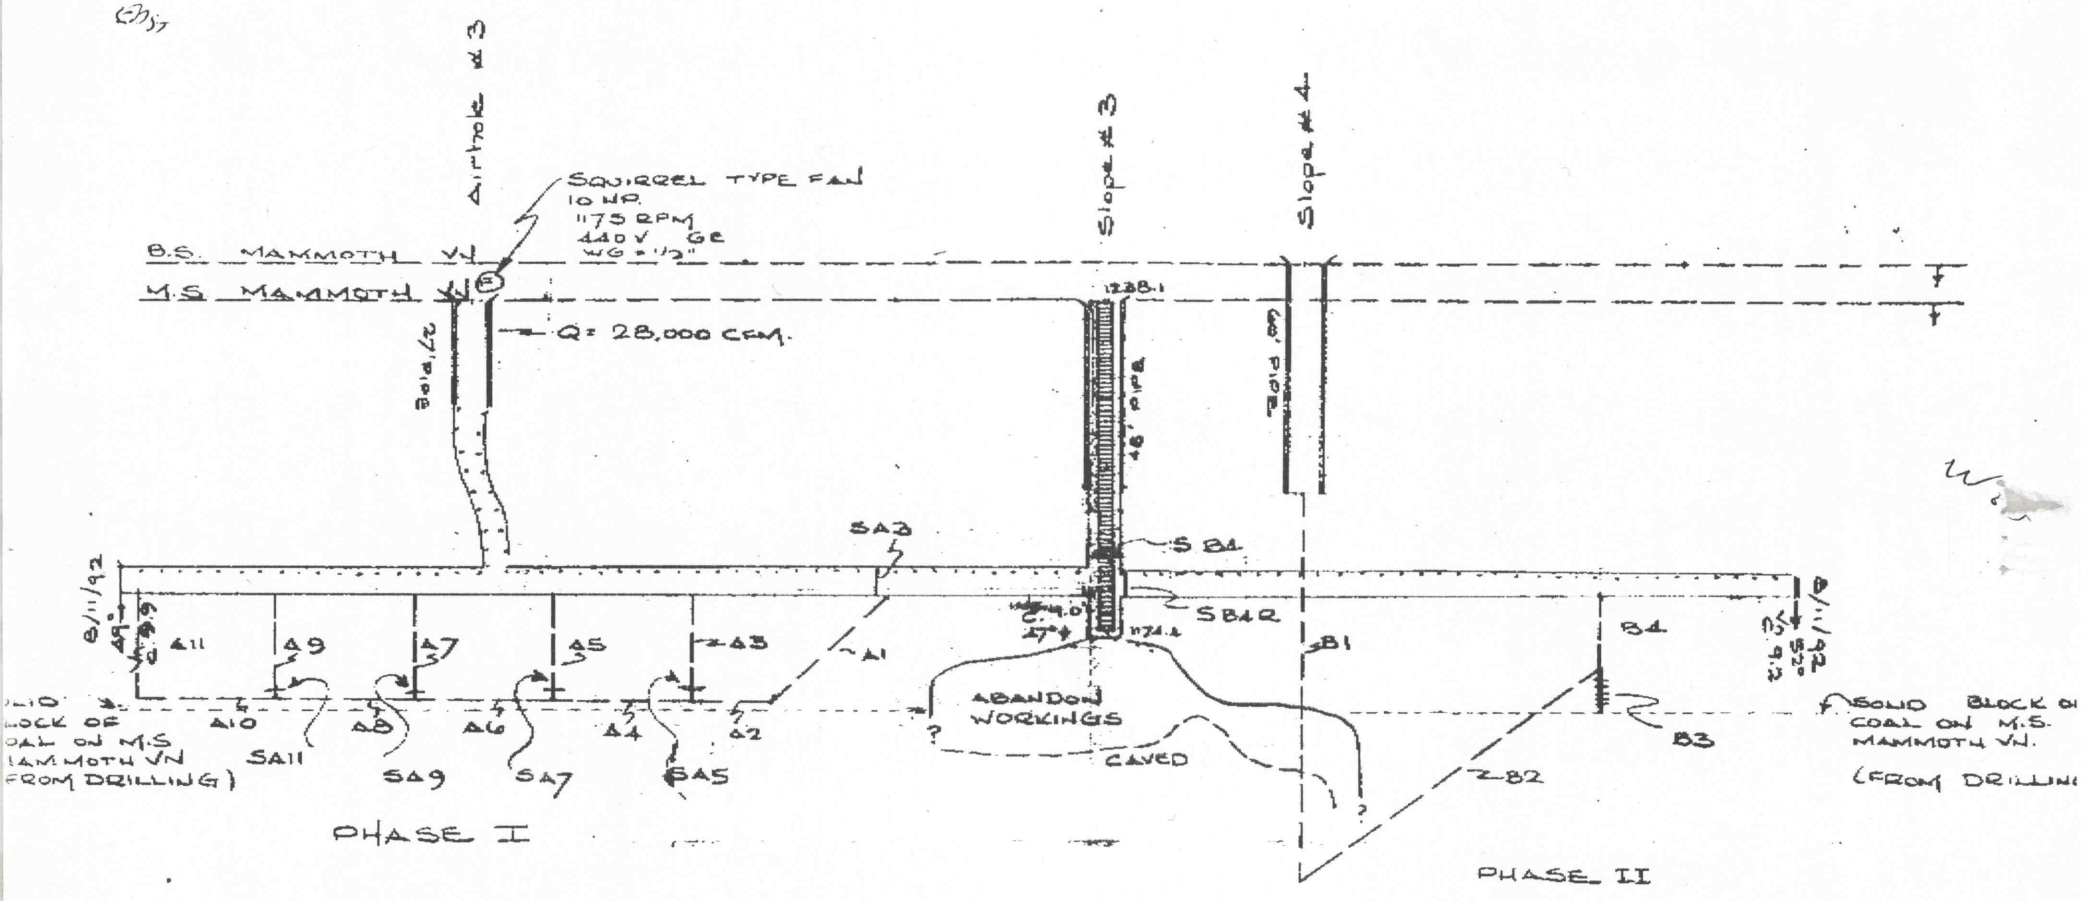

SKETCH SHOWING MINING PLANS OF J.R.&L. COAL COMPANY

AUG. 27, 1992

I.D.# 36 - 08305

COMMONWEALTH OF PENNSYLVANIA REGISTERED PROFESSIONAL ENGINEER DAVID L. WILLIAMS

David L. Williams

ON VEIN VIEW

SCALE 1" = 50'

From : Jan. 07. 1988 12:19 AM P03