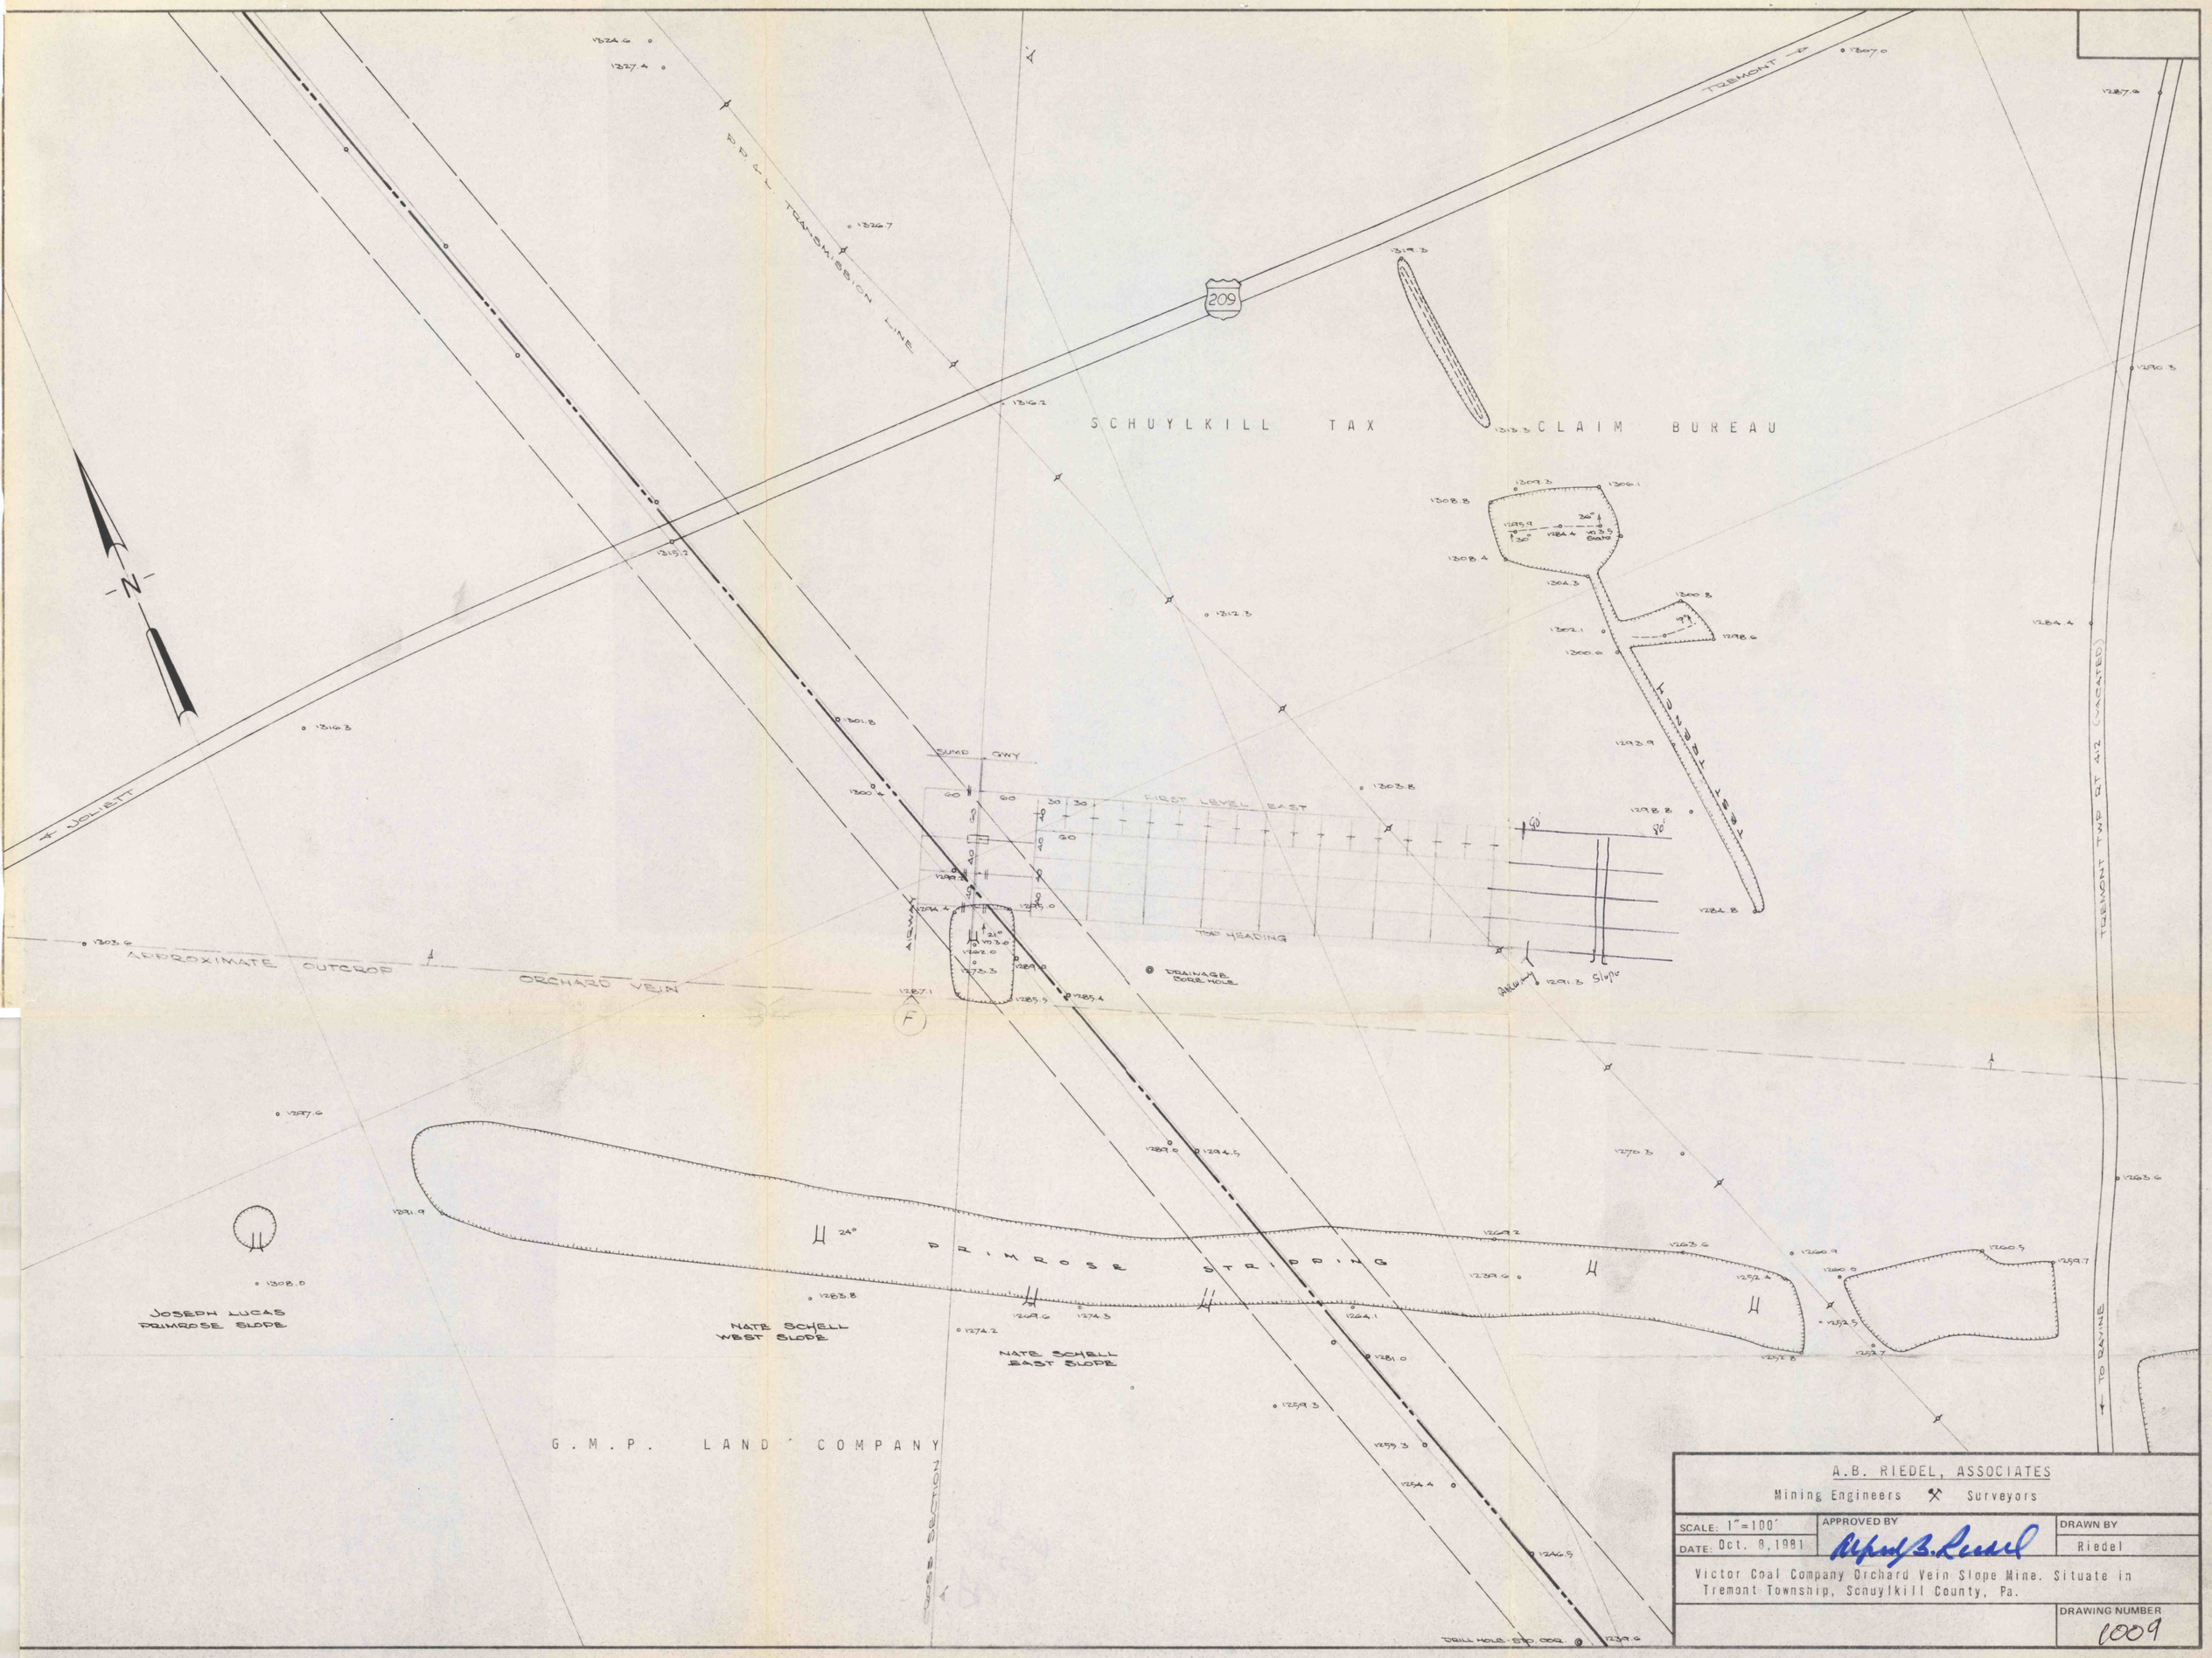

A.B. RIEDEL, ASSOCIATES

Mining Engineers ⚒ Surveyors

SCALE: 1"=100'	APPROVED BY	DRAWN BY
DATE: Oct. 8, 1981	Alfred B. Riedel	Riedel

Victor Coal Company Orchard Vein Slope Mine. Situate in Tremont Township, Schuylkill County, Pa.

DRAWING NUMBER 1009

IETZGEN MASTER FORM 198MF