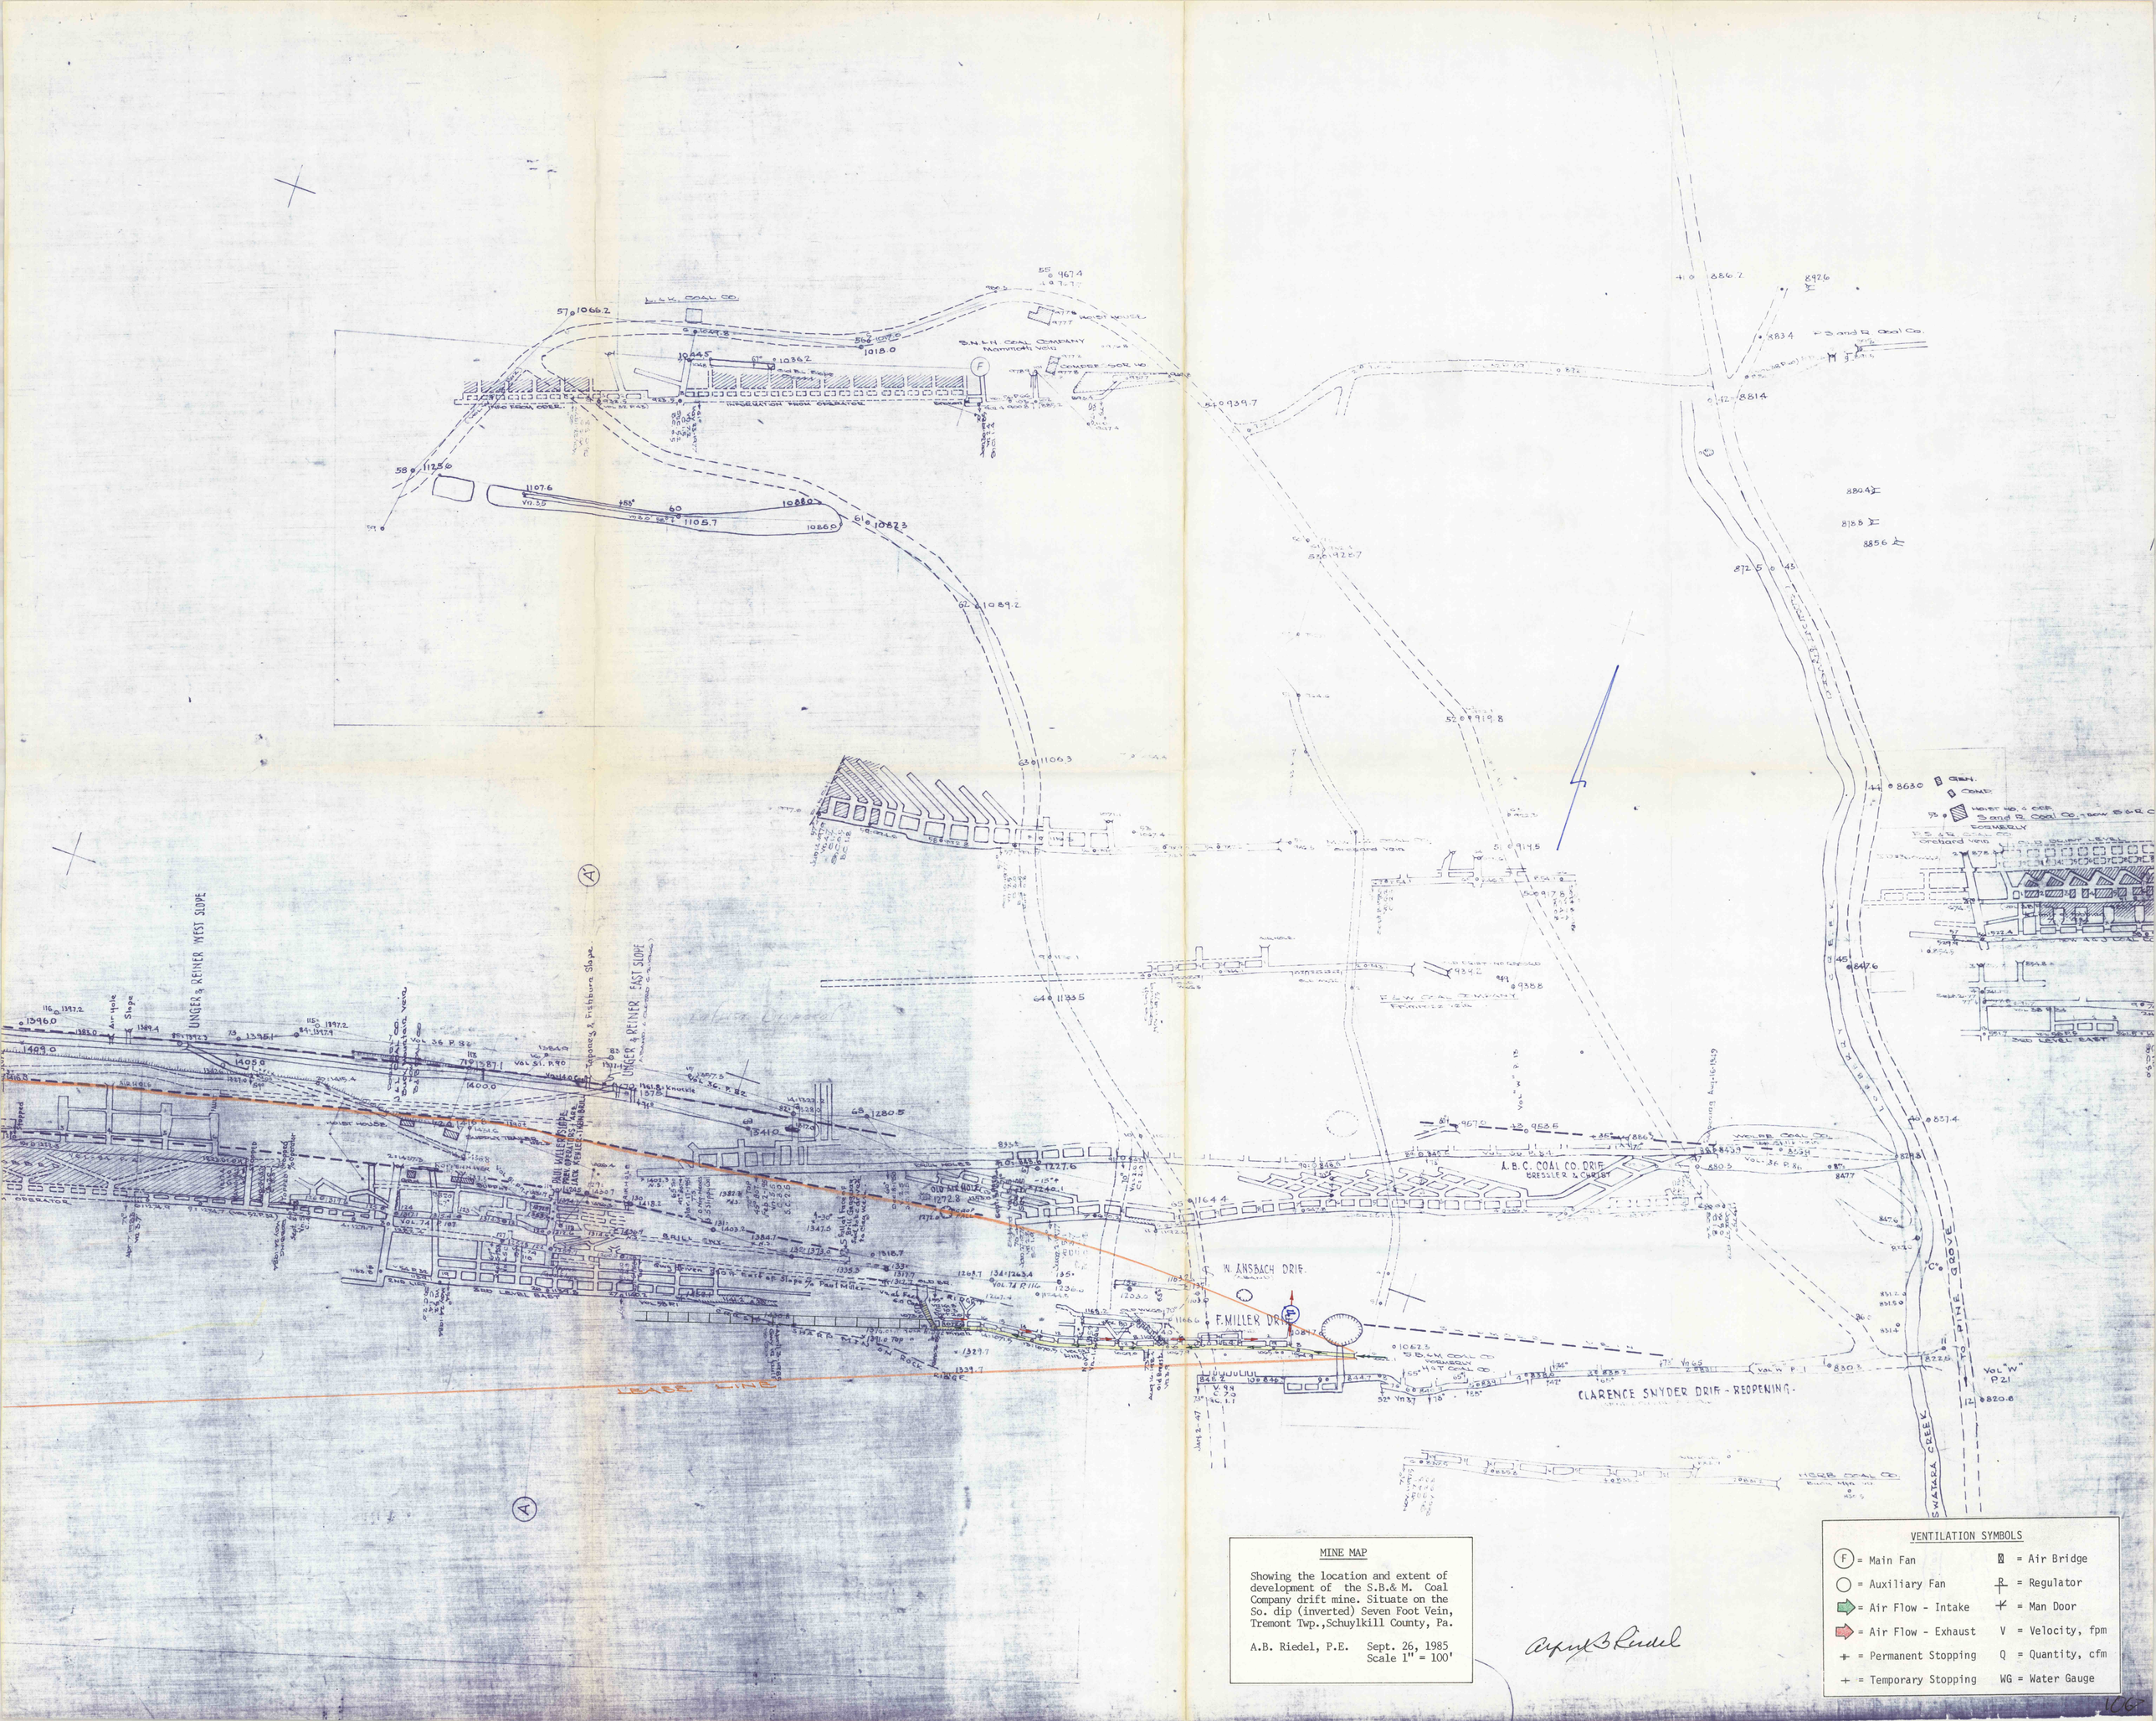

MINE MAP

Showing the location and extent of development of the S.B.& M. Coal Company drift mine. Situate on the So. dip (inverted) Seven Foot Vein, Tremont Twp., Schuylkill County, Pa.

A.B. Riedel, P.E. Sept. 26, 1985
Scale 1" = 100'

VENTILATION SYMBOLS

(F) = Main Fan	⊠ = Air Bridge
○ = Auxiliary Fan	= Regulator
= Air Flow - Intake	= Man Door
= Air Flow - Exhaust	V = Velocity, fpm
+ = Permanent Stopping	Q = Quantity, cfm
+ = Temporary Stopping	WG = Water Gauge