

LEGEND


Return Air →
 Intake Air →
 Neutral Air →
 Stopping —||—
 Stopping w/ Door —|D|—
 Fan —F—
 Shaft —S—
 Escapeway —EW—
 Survey Station —Δ—
 Borehole —●—

NOTES

1. Air quantities for initial phases only.
2. No minable seams above or below leased area.
3. No active or inactive mines within 1000' of leased area.
4. No faults within 1000' of leased area.
5. DA-1 will not be evaluated until the West Mains belt is activated.
6. Lease boundaries from Portal

North	1100'
South	4400'
East	1900'
West	4100'

I, the undersigned, certify that the information contained on this map is accurate and true, to the best of my knowledge and belief.

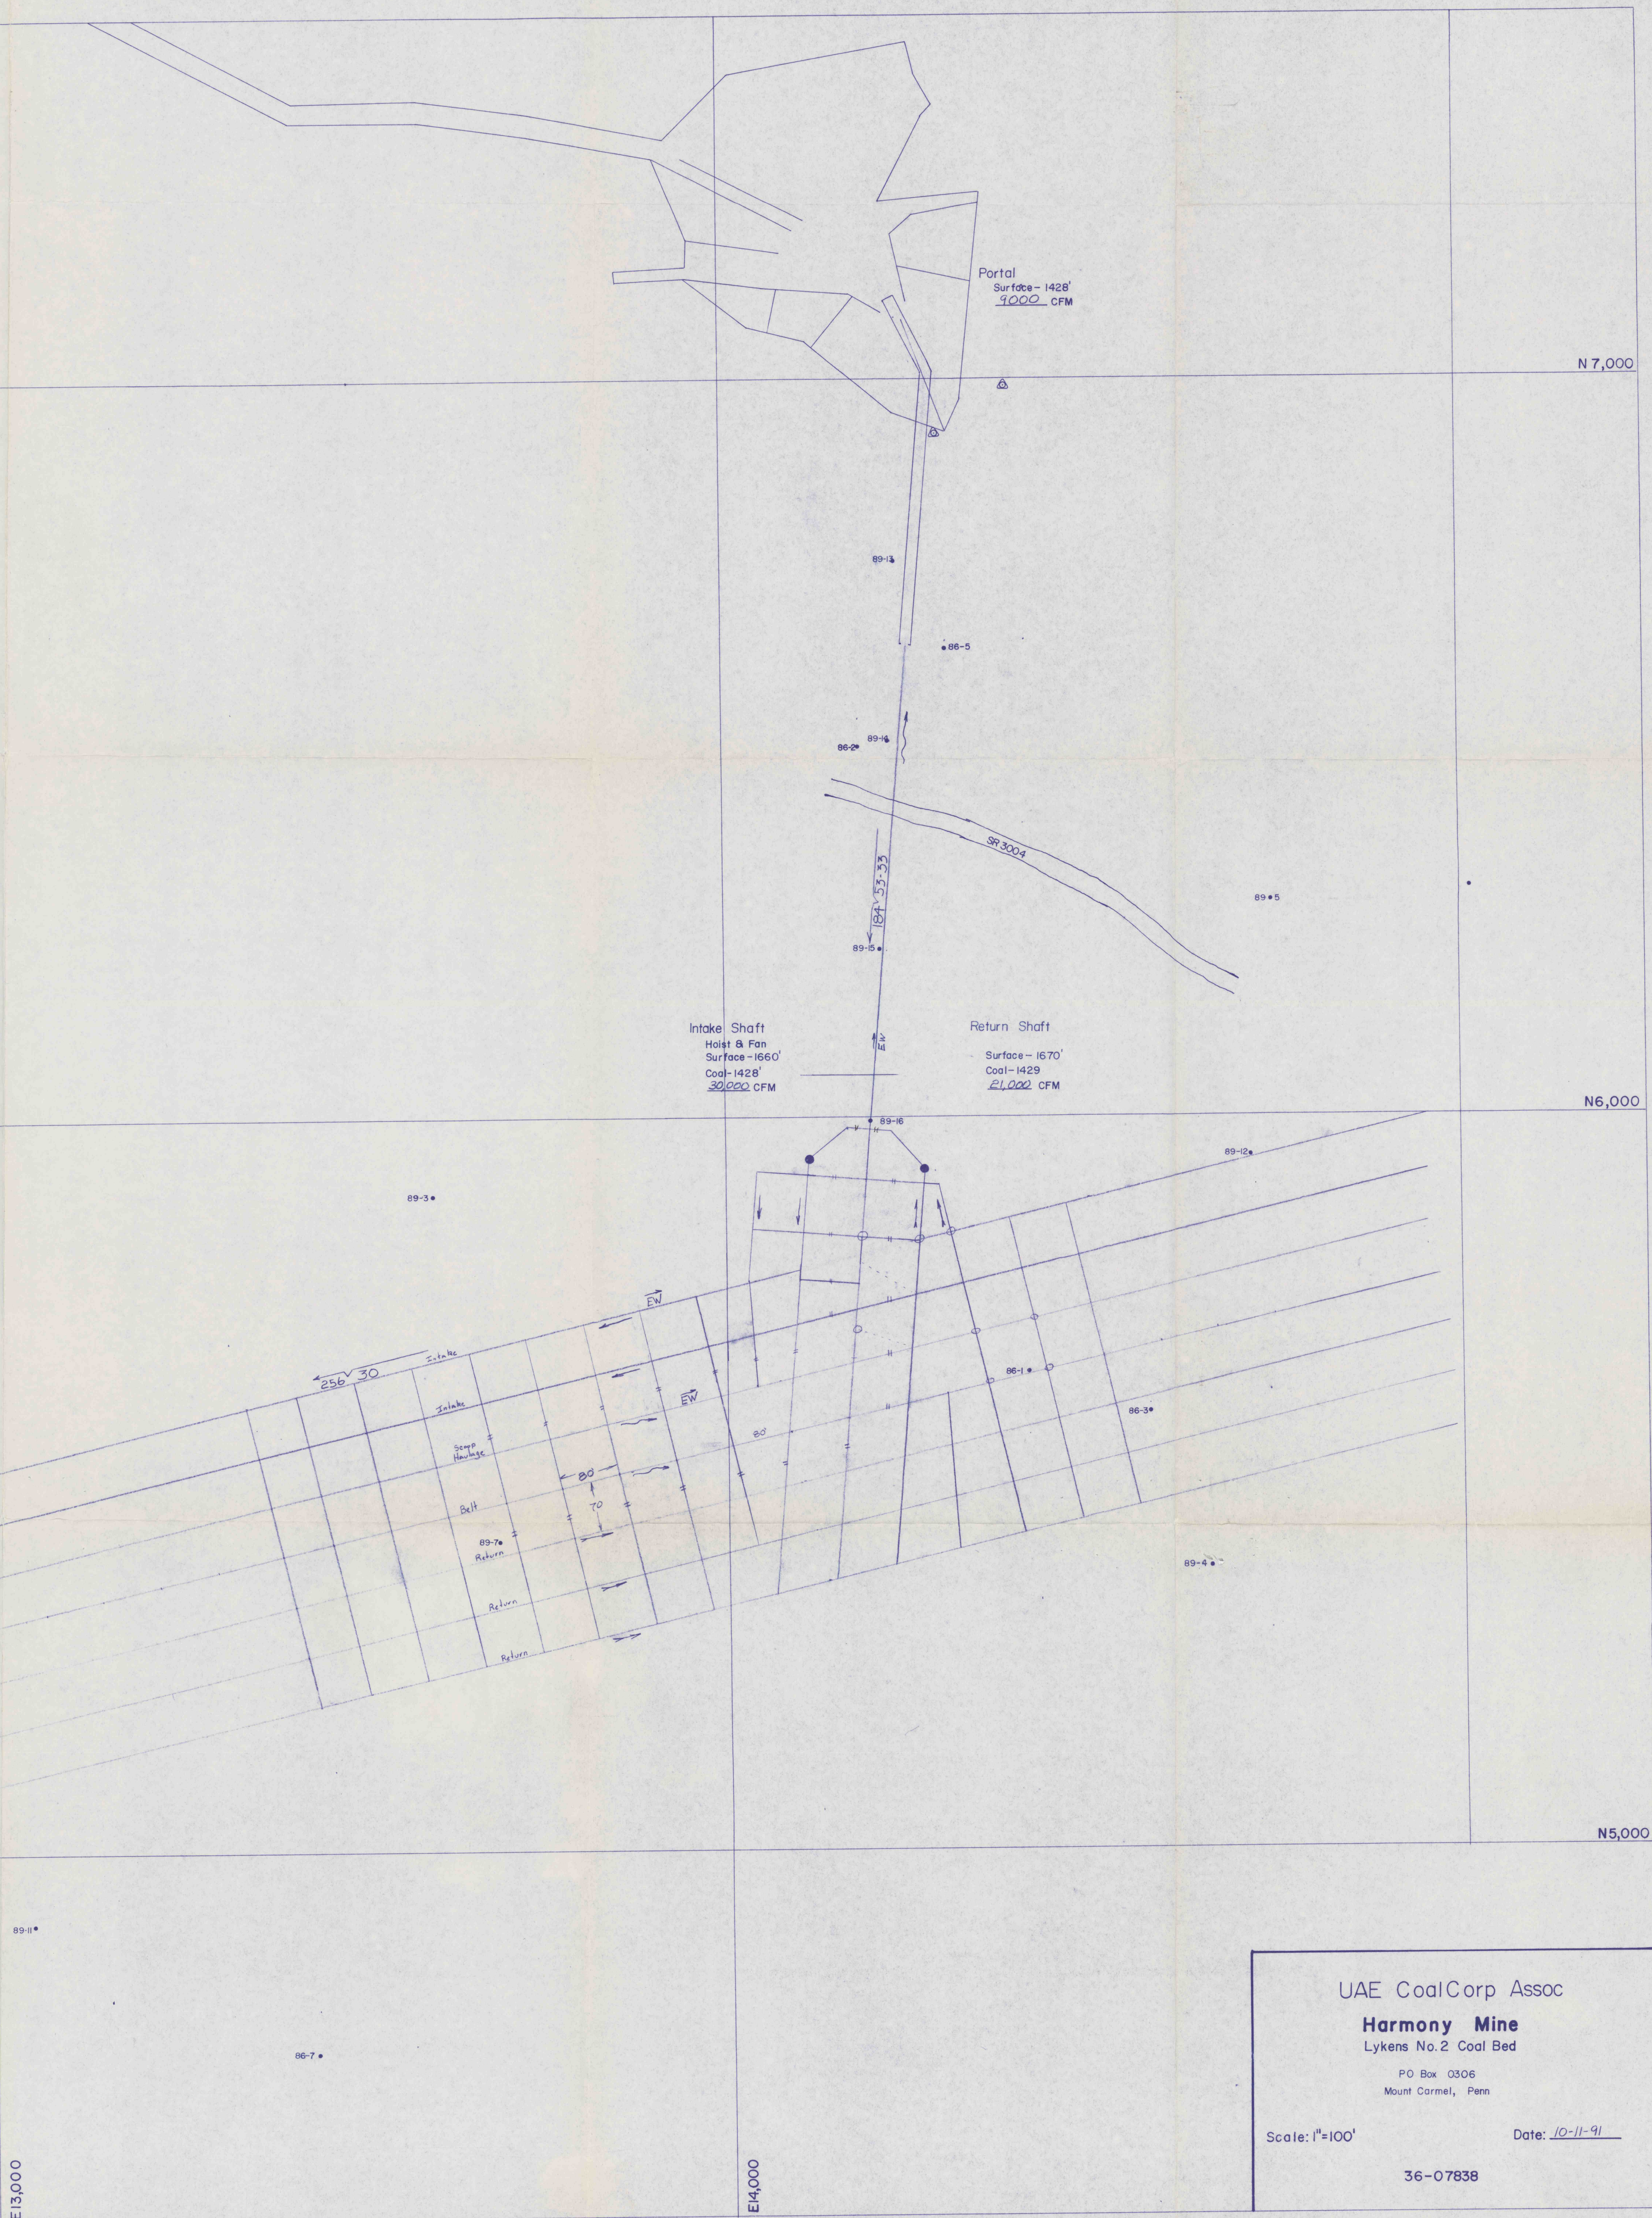

UAE CoalCorp Assoc
Harmony Mine
 Lykens No. 2 Coal Bed
 PO Box 0306
 Mount Carmel, Penn
 Scale: 1"=100' Date: 10-11-91
 36-07838