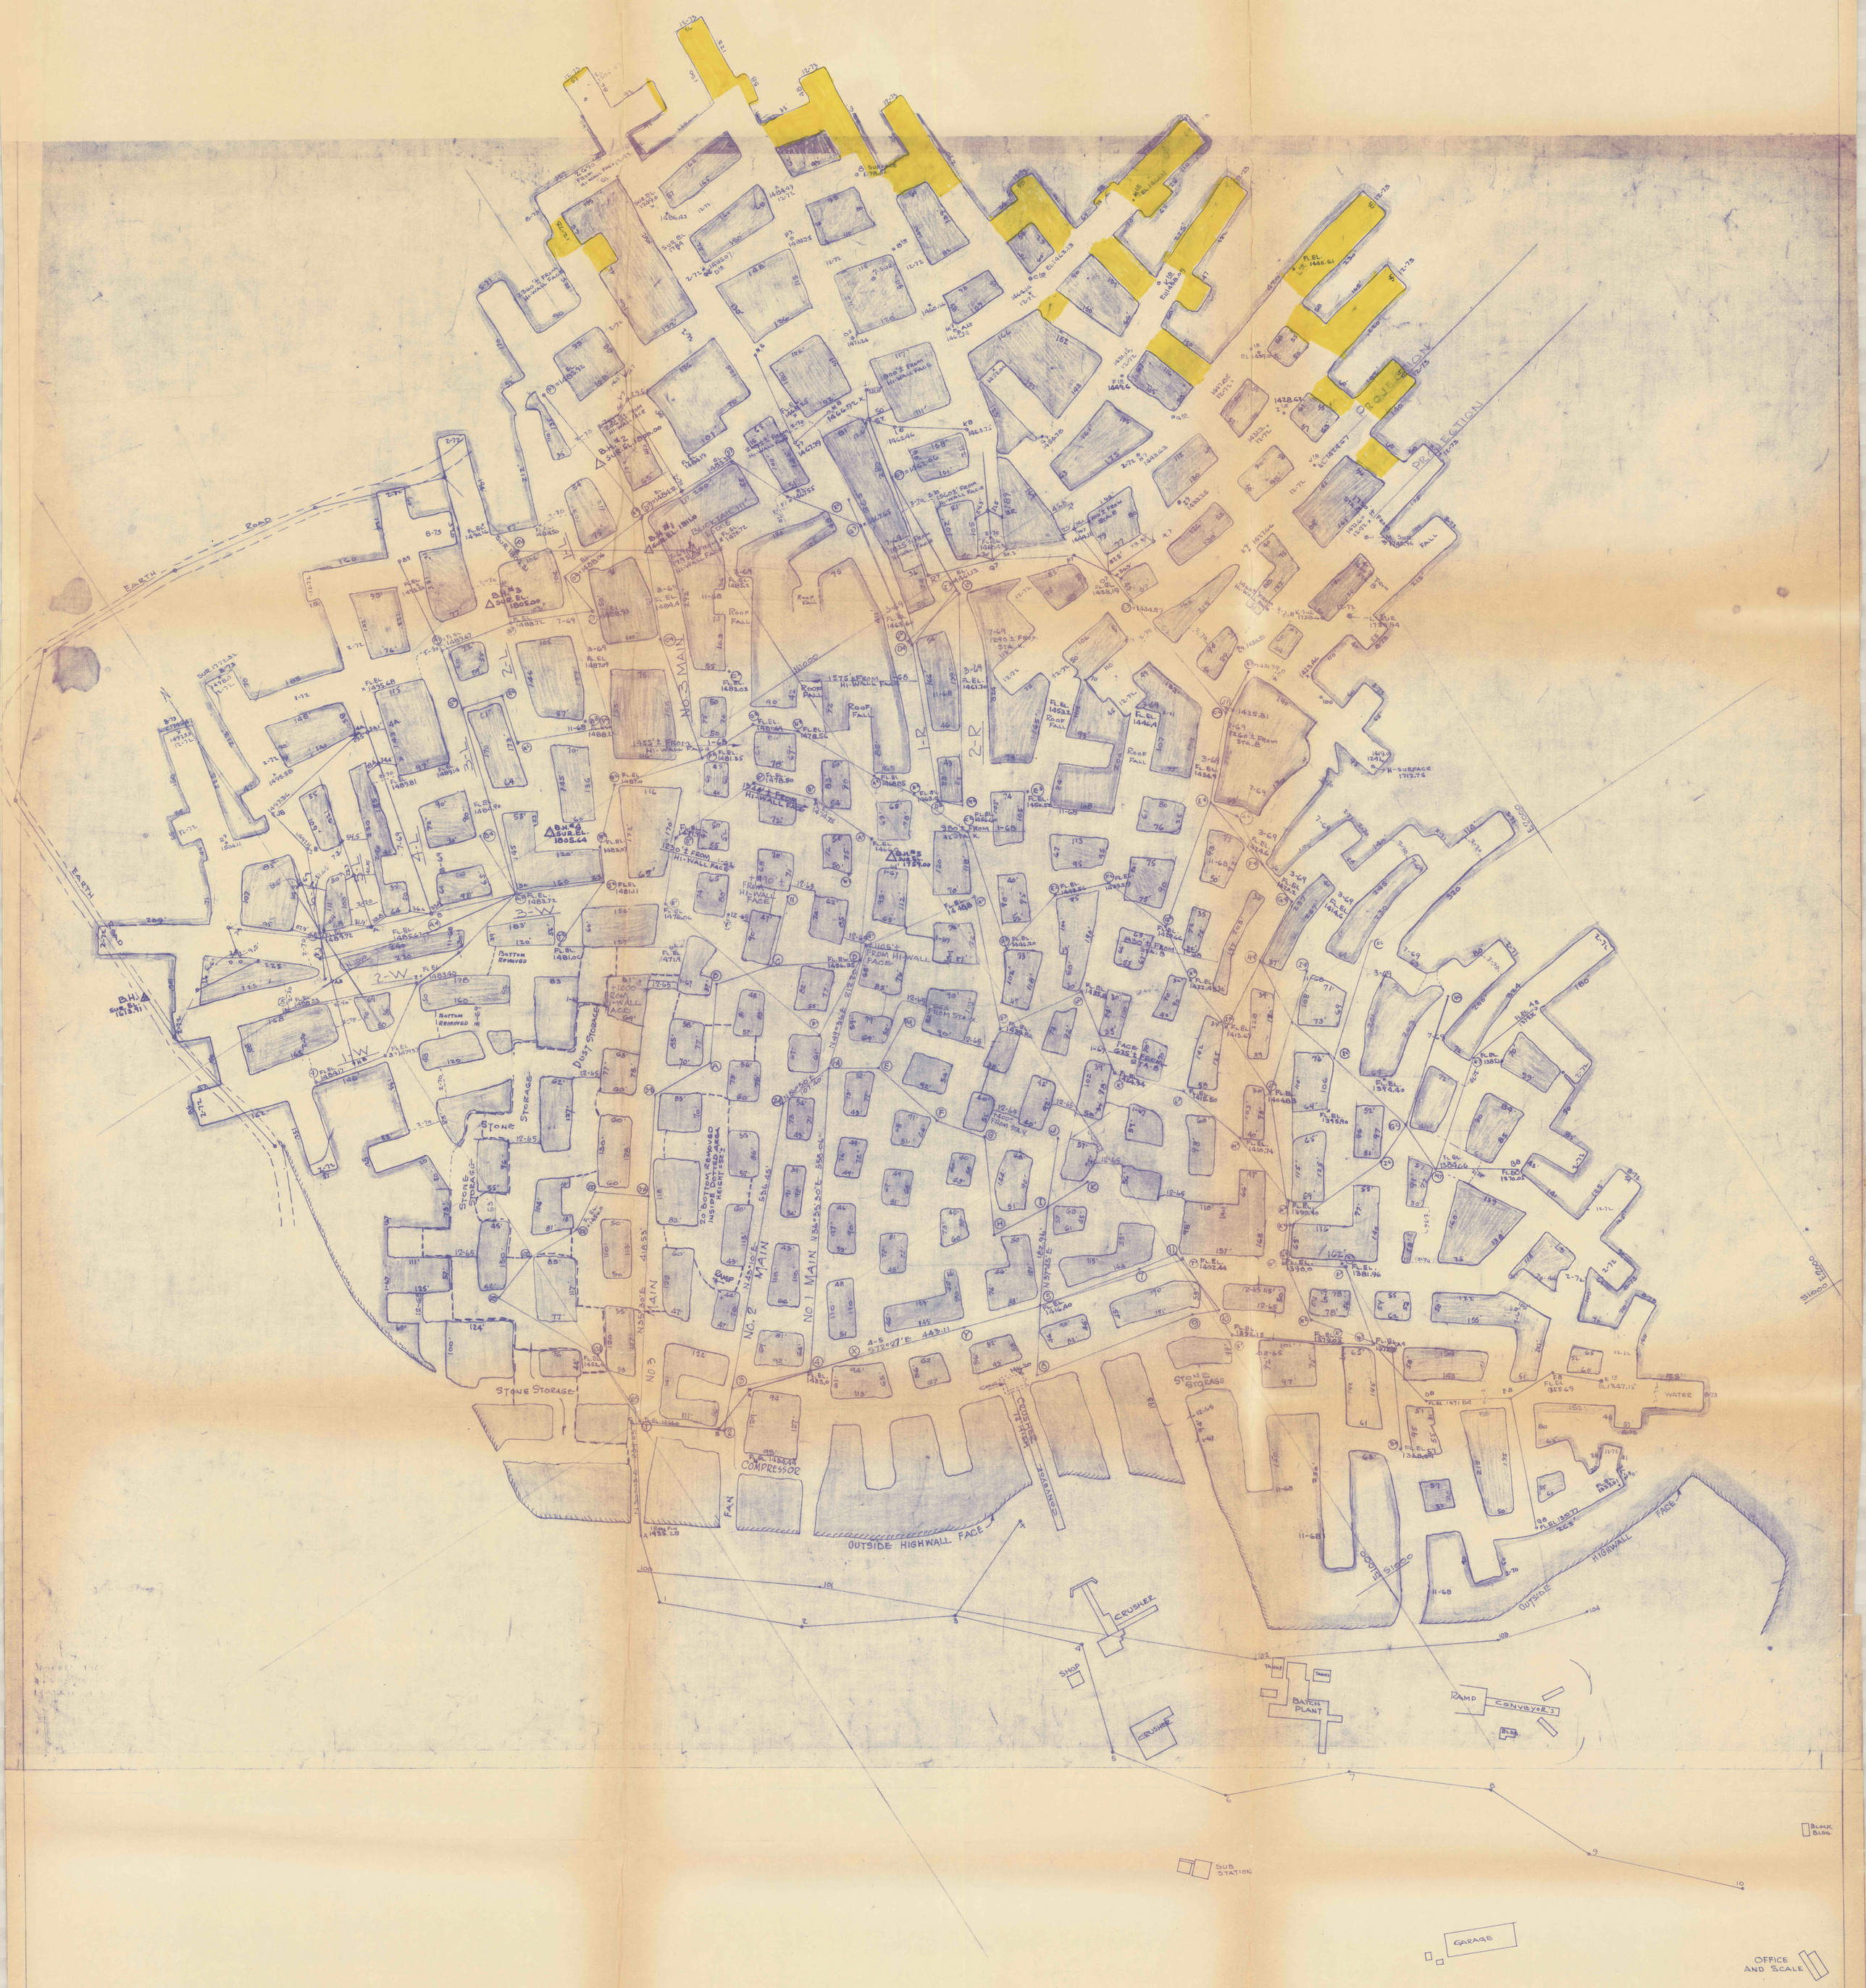

SURVEY DATES

MAY 1964
FEBRUARY 1965
DECEMBER 1965
JANUARY 1966
JANUARY 1967
JANUARY 1968
NOVEMBER 1968
MARCH 1969
JULY 1969
FEBRUARY 1970
FEBRUARY 1971
MAY 1971
SEPT. 1971
FEB. 1972
DEC. 1972
AUGUST 1973
DEC. 1973

ROOM HEIGHTS 29'-31'

PROJECTIONS ADDED: JULY 1971
DEC. 1972

FL EL = FLOOR ELEVATION

AREA MINED 1971 -

LATROBE CONSTRUCTION CO.
LONGBRIDGE BLUE STONE
QUARRY & MINE
LIGONIER TWP. - WEST M'D. CO. PA.
SCALE: 1" = 100 FEB. 1965
GIBSON-THOMAS ENGINEERING CO.
LATROBE, PA.
DWG. GT-2813 - DR.-7-L