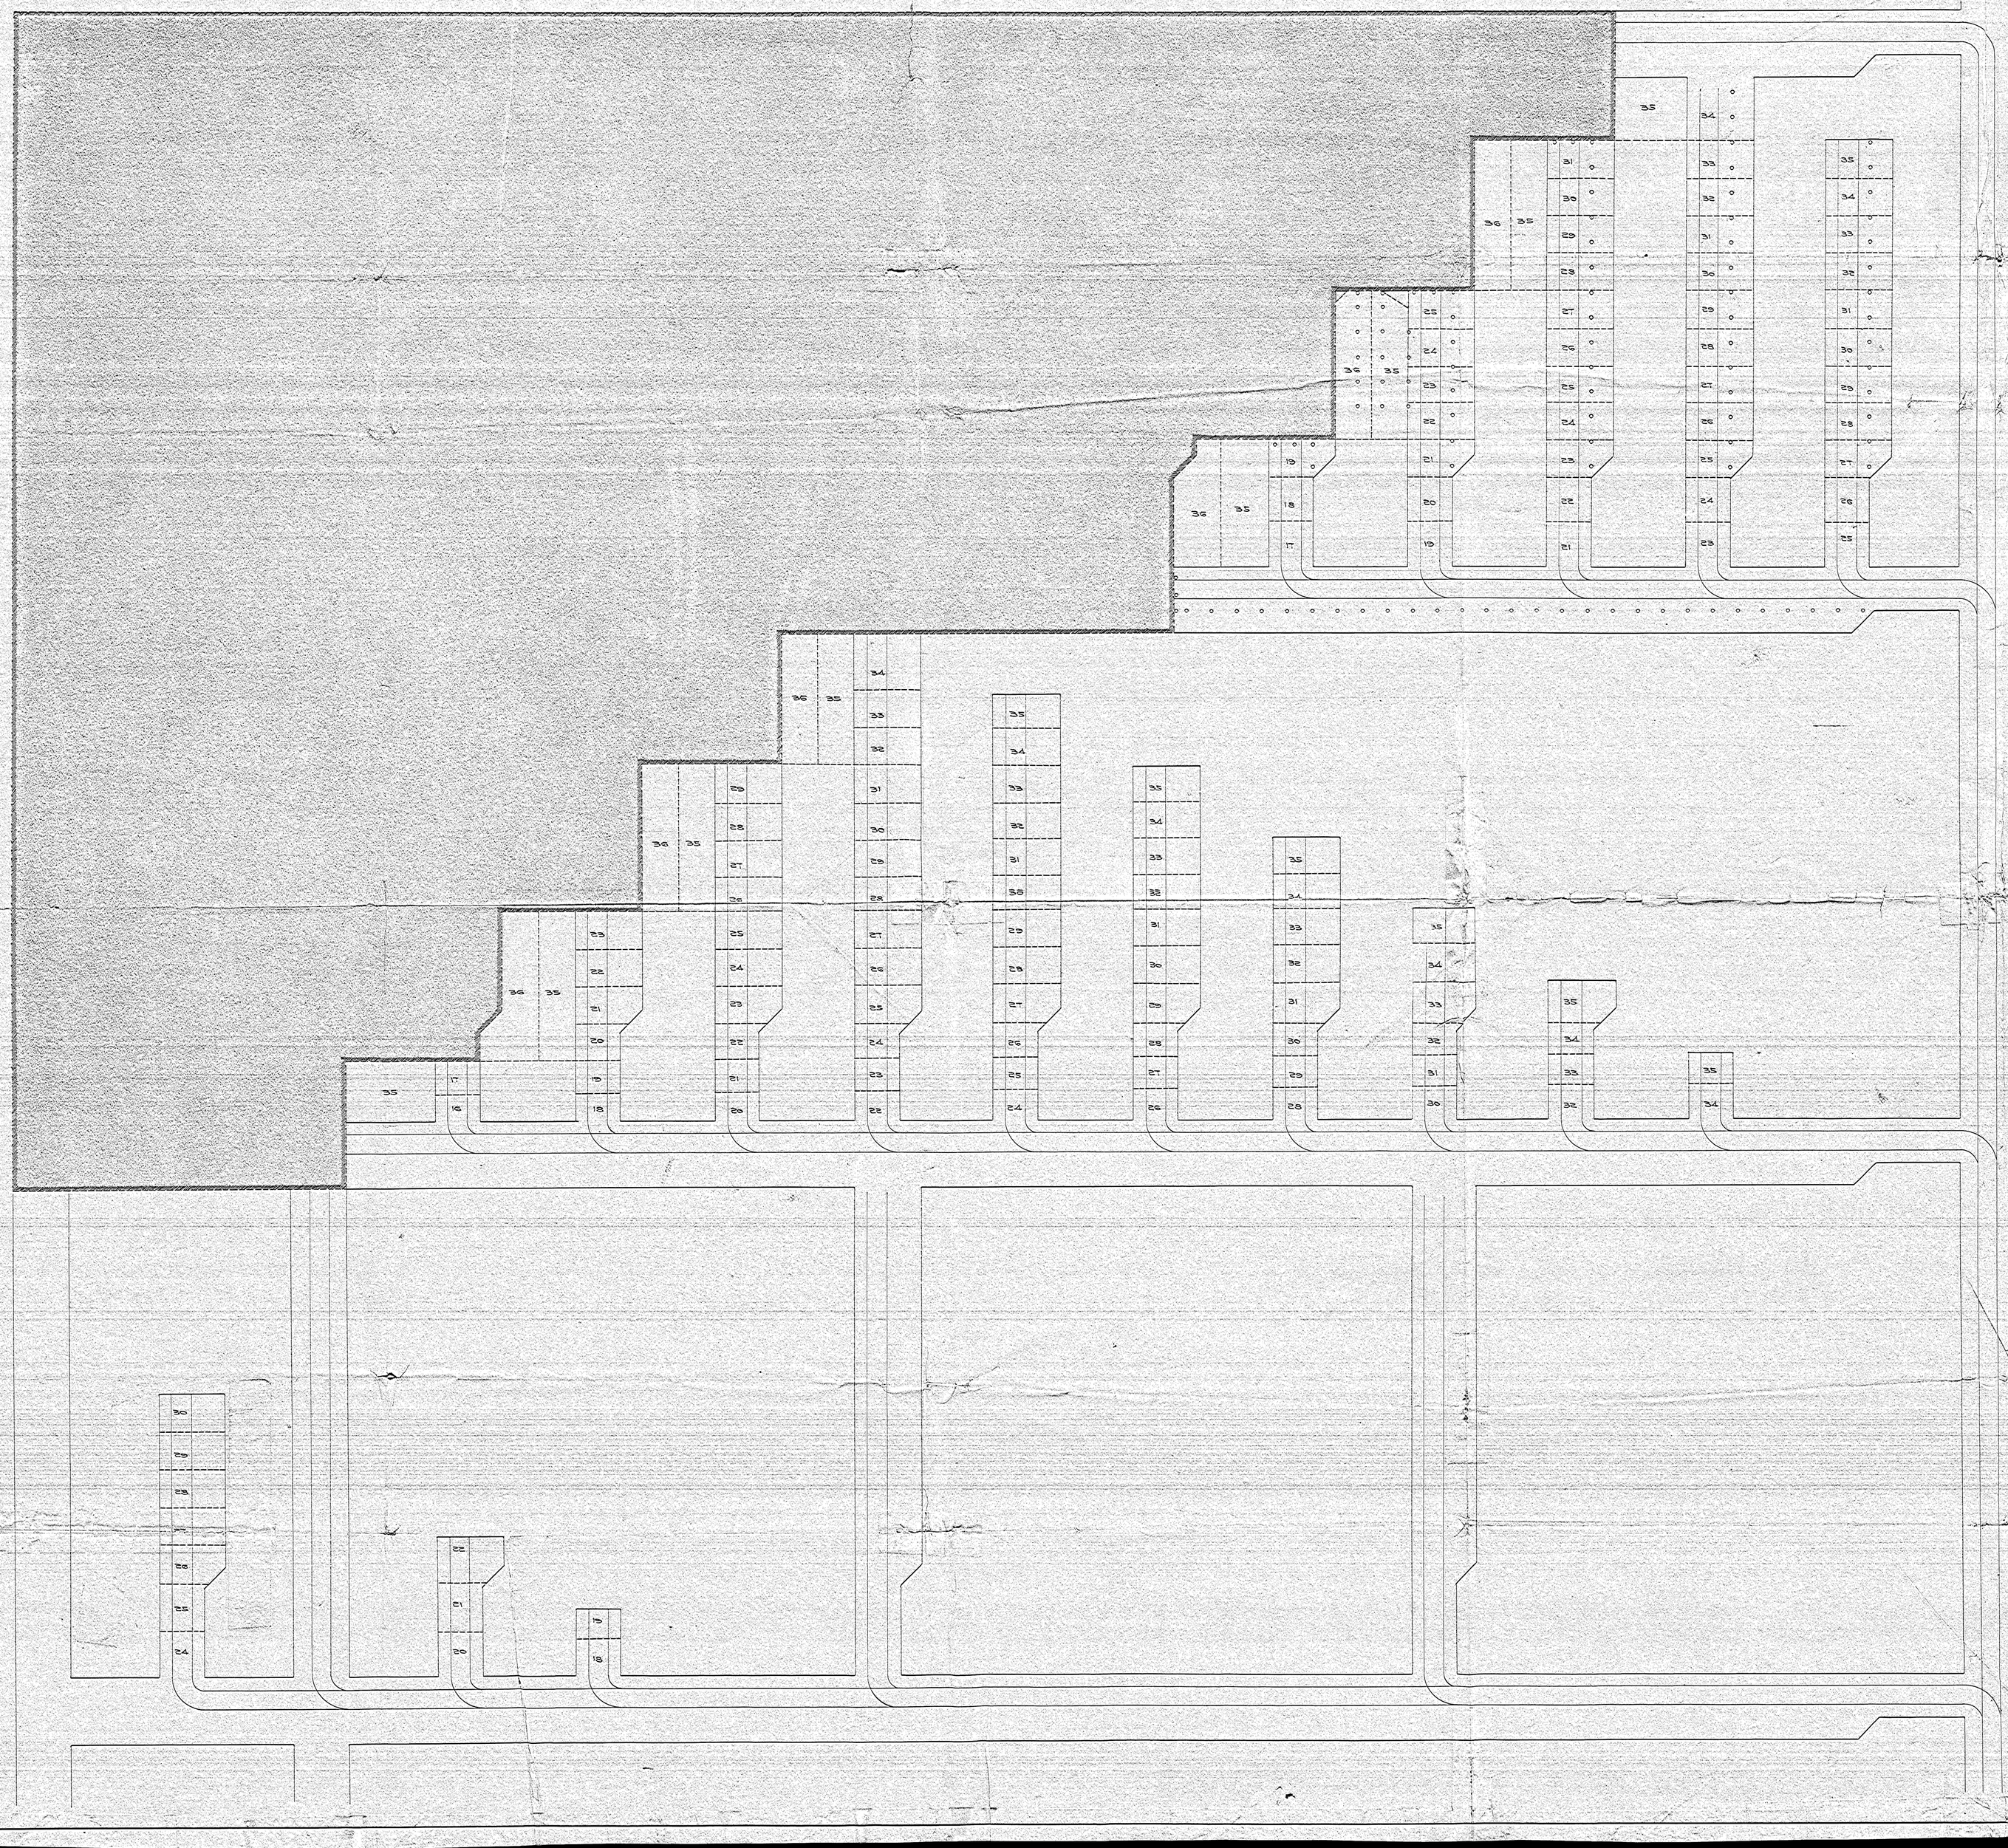


PLAN SHOWING
METHOD FOR DRAWING RIBS
— FOR —
SHORT WALL SYSTEM
ADOPTED AND IN USE IN MINES OF
H.C. FRICK COKE CO.
Scale 1"=10' Jan. 1, 1914 H.C.E.

65-T.11