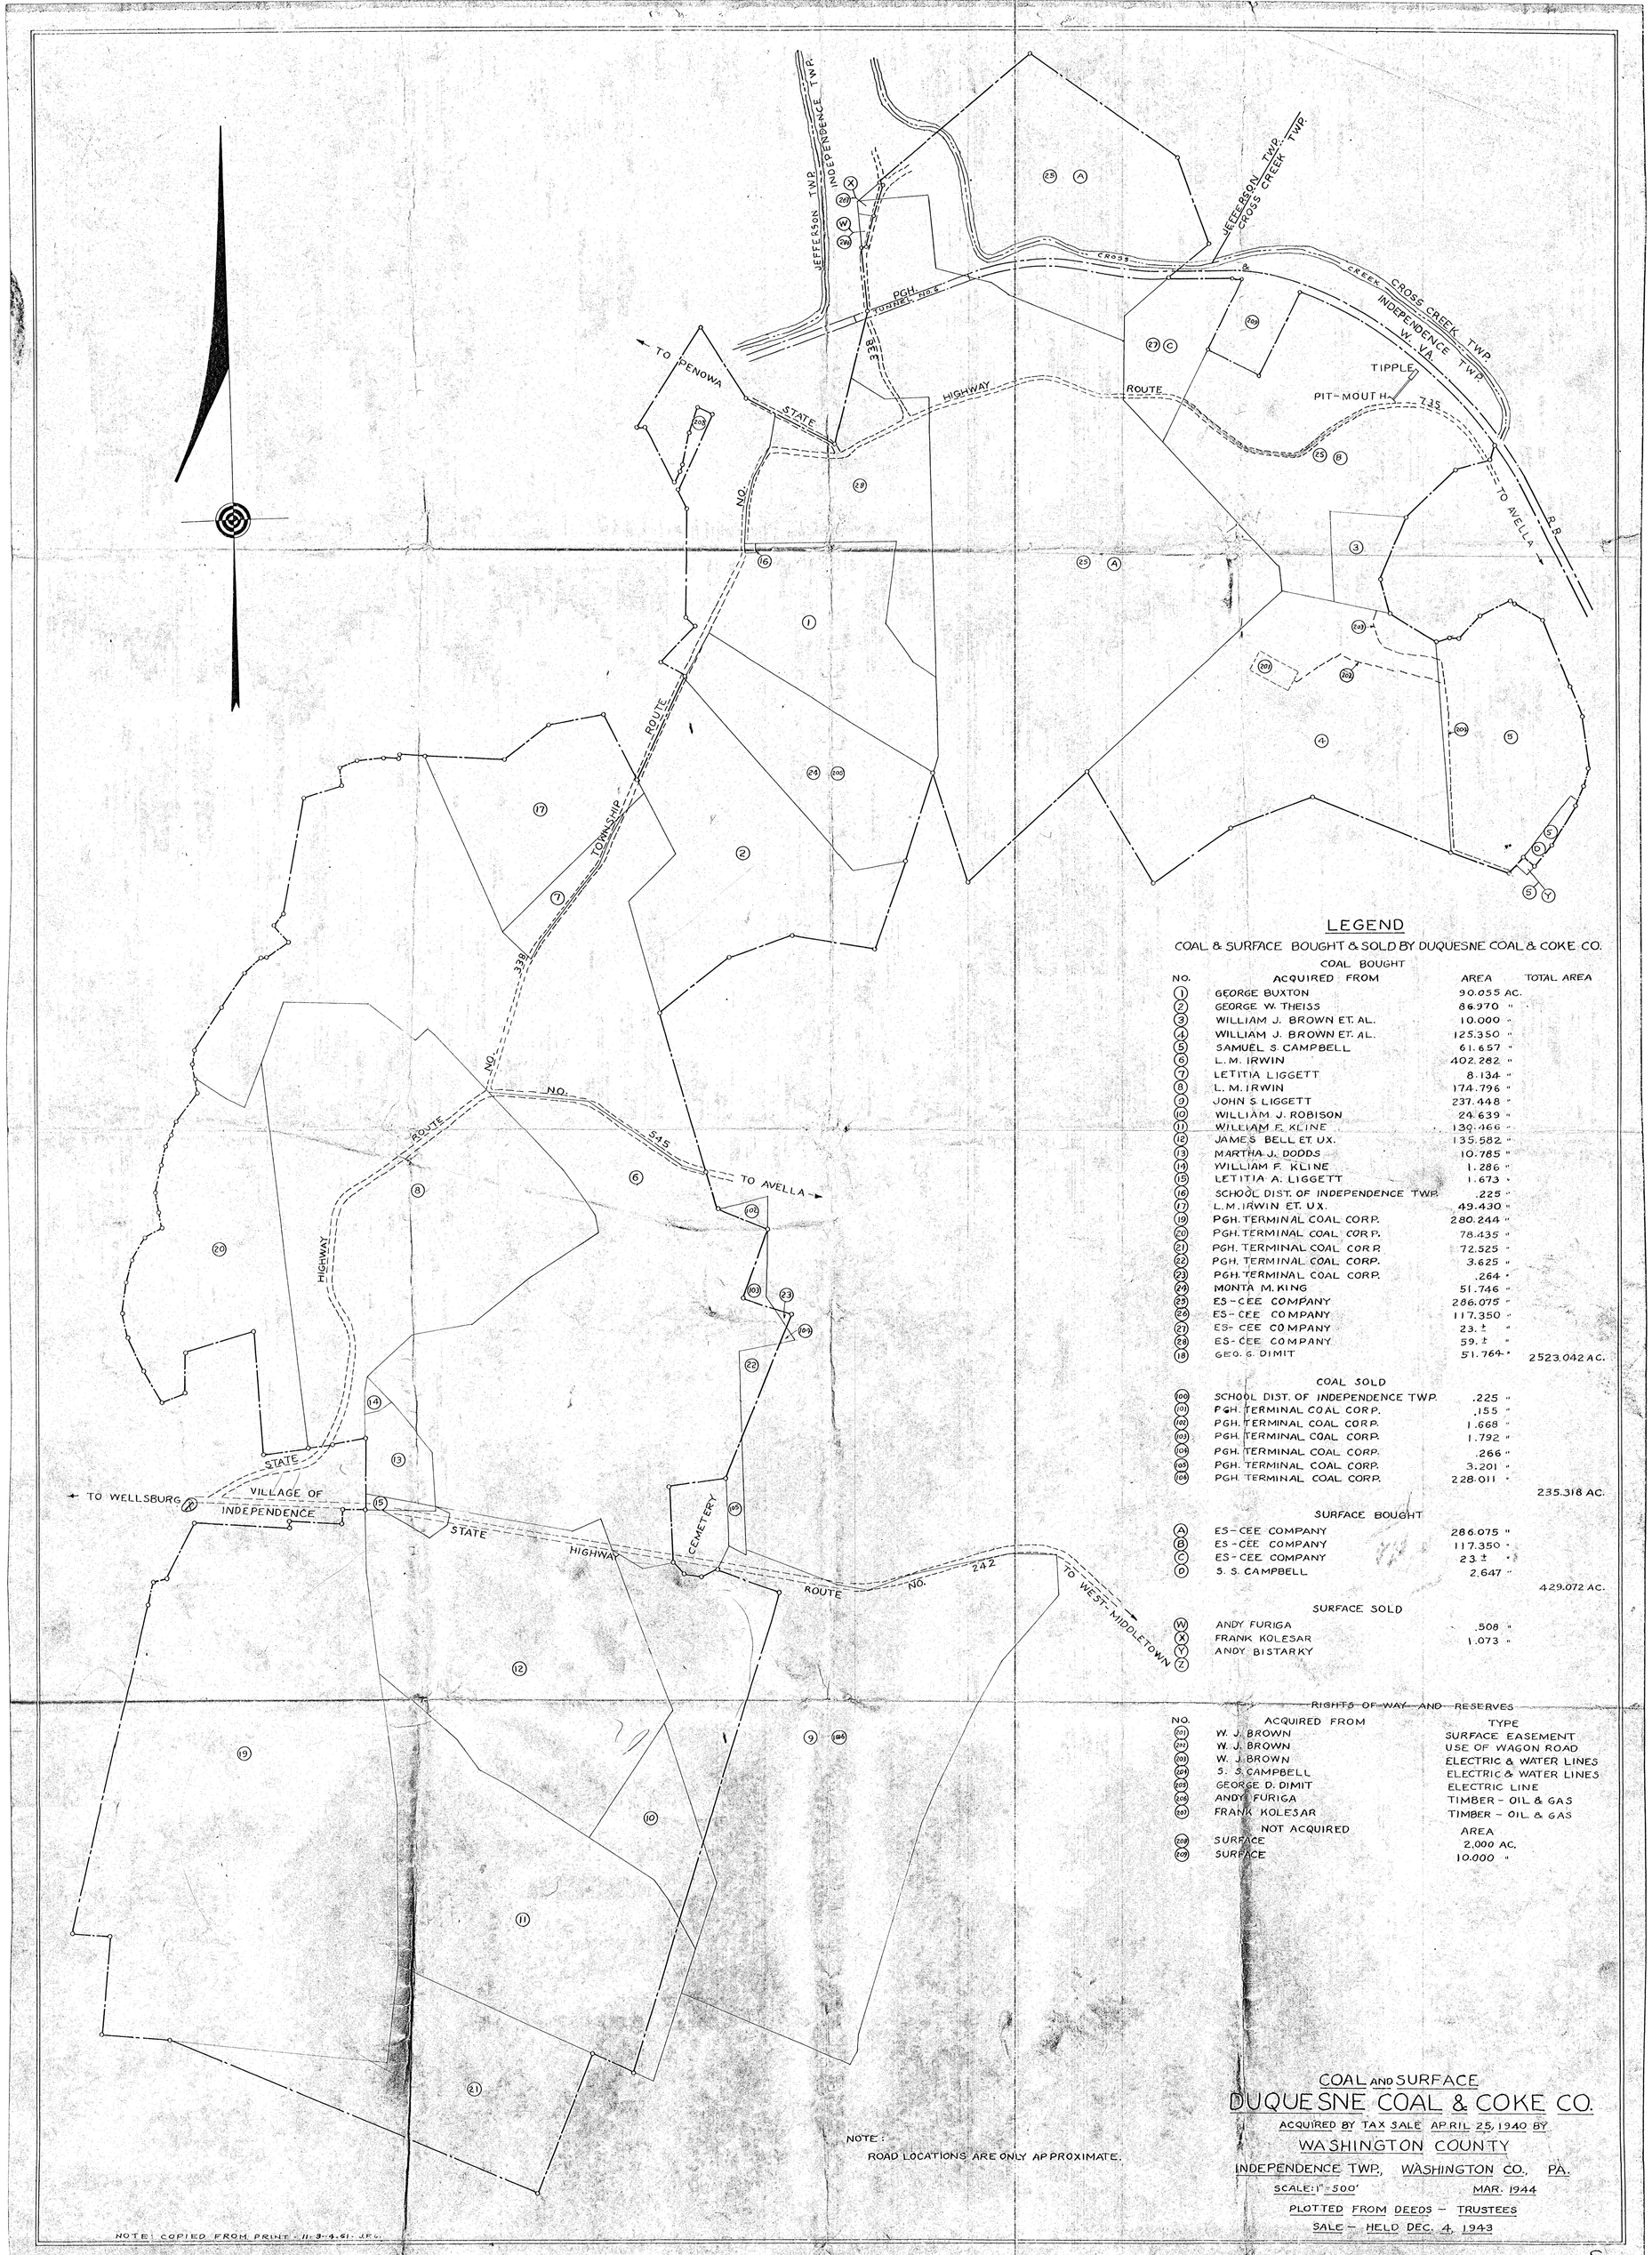

LEGEND

COAL & SURFACE BOUGHT & SOLD BY DUQUESNE COAL & COKE CO.

COAL BOUGHT

NO.	ACQUIRED FROM	AREA	TOTAL AREA
(1)	GEORGE BUXTON	90.055 AC.	
(2)	GEORGE W. THEISS	86.970 "	
(3)	WILLIAM J. BROWN ET. AL.	10.000 "	
(4)	WILLIAM J. BROWN ET. AL.	125.350 "	
(5)	SAMUEL S. CAMPBELL	61.657 "	
(6)	L. M. IRWIN	402.282 "	
(7)	LETITIA LIGGETT	8.134 "	
(8)	L. M. IRWIN	174.796 "	
(9)	JOHN S LIGGETT	237.448 "	
(10)	WILLIAM J. ROBISON	24.639 "	
(11)	WILLIAM F. KLINE	130.466 "	
(12)	JAMES BELL ET UX.	135.582 "	
(13)	MARTHA J. DODDS	10.785 "	
(14)	WILLIAM F. KLINE	1.286 "	
(15)	LETITIA A. LIGGETT	1.673 "	
(16)	SCHOOL DIST. OF INDEPENDENCE TWP.	.225 "	
(17)	L.M. IRWIN ET. UX.	49.430 "	
(19)	PGH. TERMINAL COAL CORP.	280.244 "	
(20)	PGH. TERMINAL COAL CORP.	78.435 "	
(21)	PGH. TERMINAL COAL CORP.	72.525 "	
(22)	PGH. TERMINAL COAL CORP.	3.625 "	
(23)	PGH. TERMINAL COAL CORP.	.264 "	
(24)	MONTA M. KING	51.746 "	
(25)	ES-CEE COMPANY	286.075 "	
(26)	ES-CEE COMPANY	117.350 "	
(27)	ES-CEE COMPANY	23. ± "	
(28)	ES-CEE COMPANY	59. ± "	
(18)	GEO. G. DIMIT	51.764 "	2523.042 AC.

COAL SOLD

(100)	SCHOOL DIST. OF INDEPENDENCE TWP.	.225 "	
(101)	PGH. TERMINAL COAL CORP.	.155 "	
(102)	PGH. TERMINAL COAL CORP.	1.668 "	
(103)	PGH. TERMINAL COAL CORP.	1.792 "	
(104)	PGH. TERMINAL COAL CORP.	.266 "	
(105)	PGH. TERMINAL COAL CORP.	3.201 "	
(106)	PGH. TERMINAL COAL CORP.	228.011 "	
			235.318 AC.

SURFACE BOUGHT

(A)	ES-CEE COMPANY	286.075 "	
(B)	ES-CEE COMPANY	117.350 "	
(C)	ES-CEE COMPANY	23 ± "	
(D)	S. S. CAMPBELL	2.647 "	
			429.072 AC.

SURFACE SOLD

(W)	ANDY FURIGA	.508 "
(X)	FRANK KOLESAR	1.073 "
(Y)	ANDY BISTARKY	
(Z)		

RIGHTS OF WAY AND RESERVES

NO.	ACQUIRED FROM	TYPE
(201)	W. J. BROWN	SURFACE EASEMENT
(202)	W. J. BROWN	USE OF WAGON ROAD
(203)	W. J. BROWN	ELECTRIC & WATER LINES
(204)	S. S. CAMPBELL	ELECTRIC & WATER LINES
(205)	GEORGE D. DIMIT	ELECTRIC LINE
(206)	ANDY FURIGA	TIMBER - OIL & GAS
(207)	FRANK KOLESAR	TIMBER - OIL & GAS

NO.	NOT ACQUIRED	AREA
(208)	SURFACE	2.000 AC.
(209)	SURFACE	10.000 "

NOTE:
ROAD LOCATIONS ARE ONLY APPROXIMATE.

COAL AND SURFACE
DUQUESNE COAL & COKE CO.

ACQUIRED BY TAX SALE APRIL 25, 1940 BY

WASHINGTON COUNTY

INDEPENDENCE TWP., WASHINGTON CO., PA.

SCALE: 1" = 500' MAR. 1944

PLOTTED FROM DEEDS - TRUSTEES SALE - HELD DEC. 4, 1943

NOTE: COPIED FROM PRINT - 11-3-4-61 - JR.G.

S