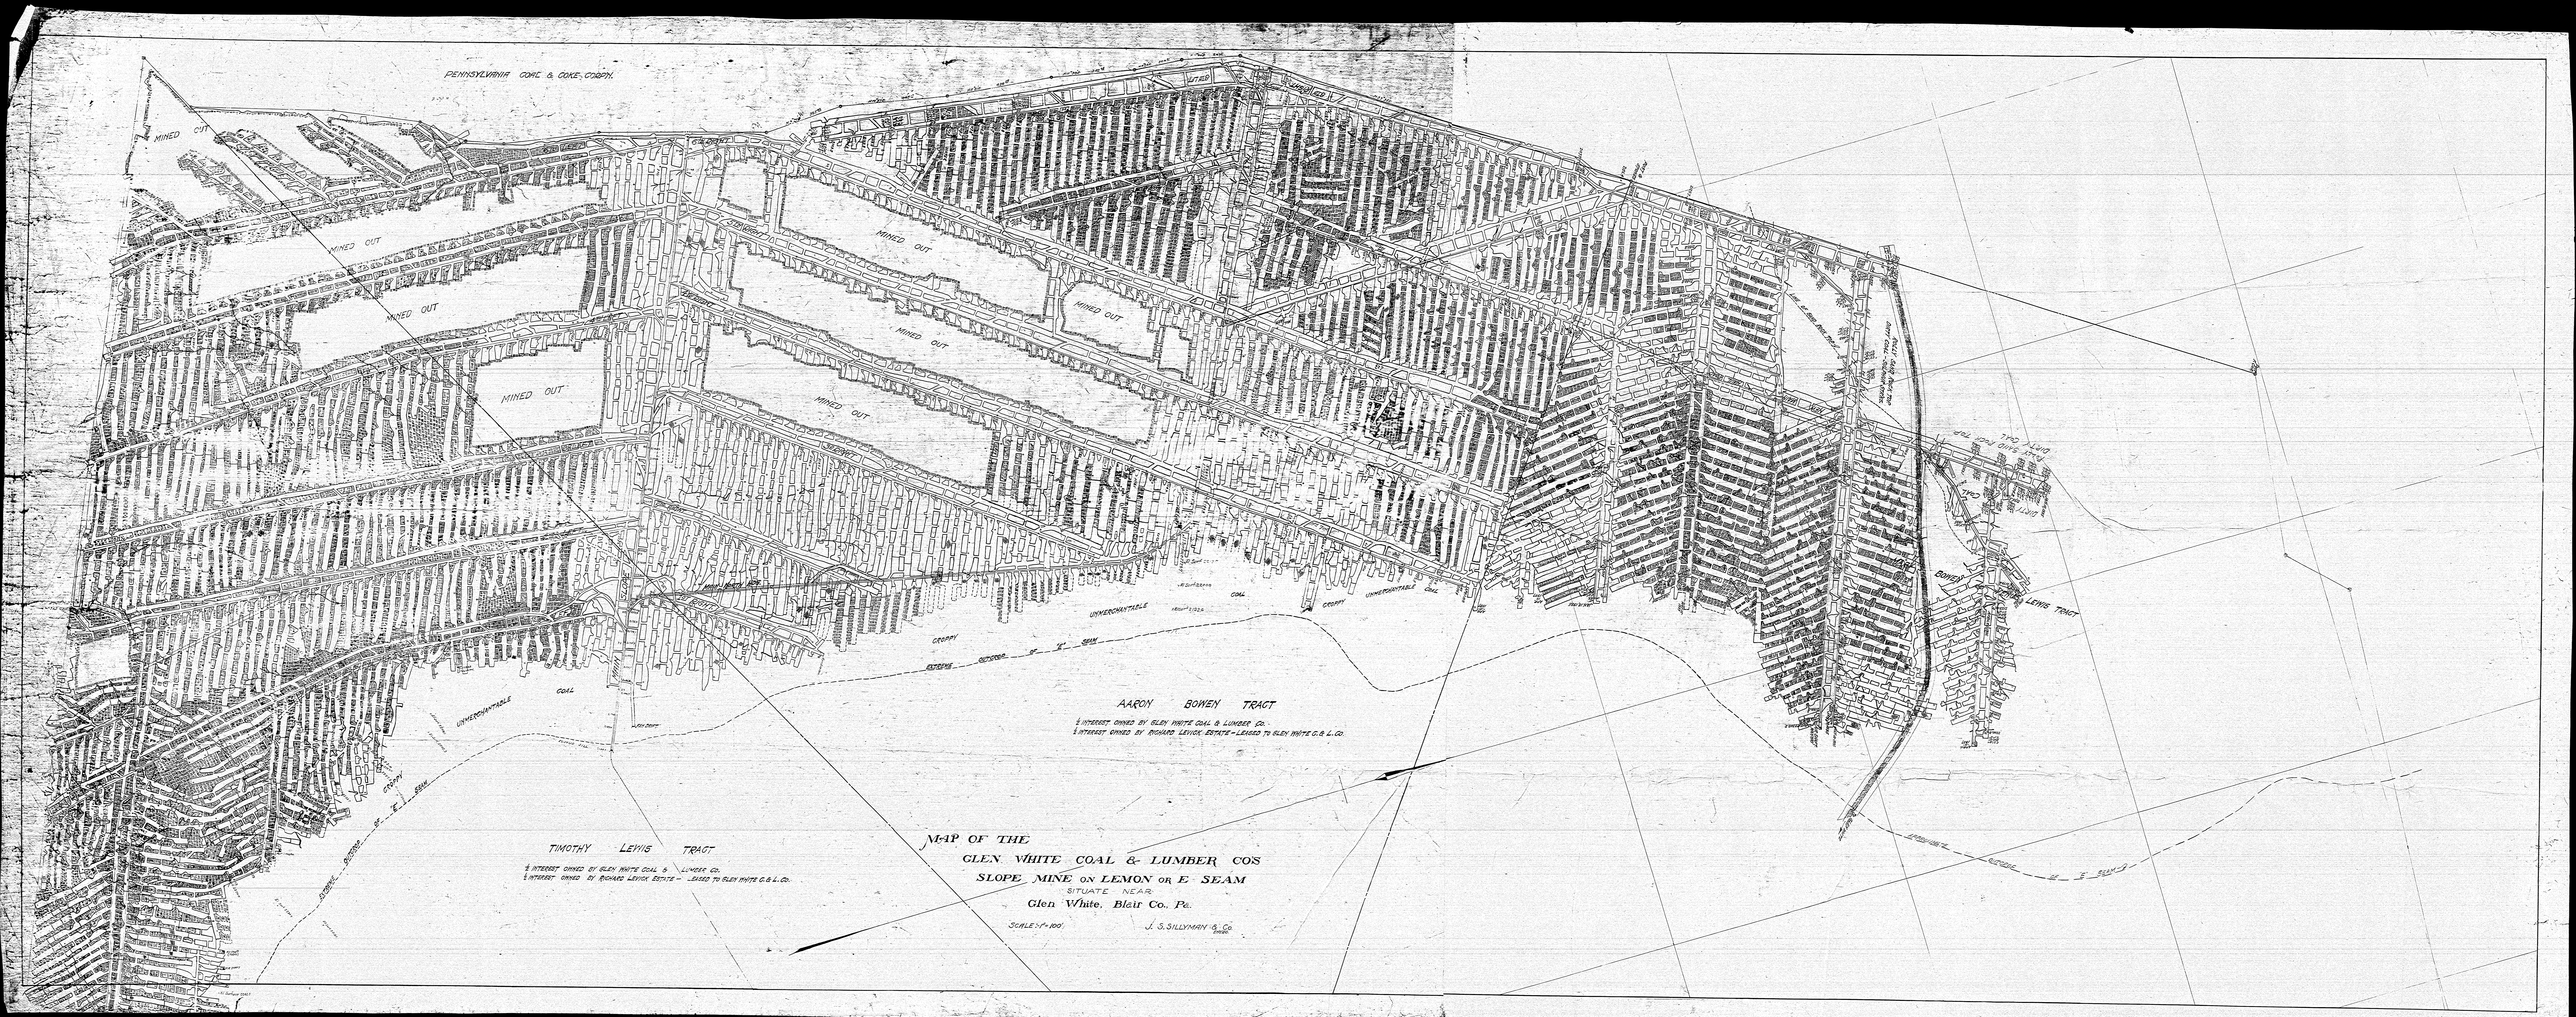

PENNSYLVANIA COAL & COKE COMPY.
MINED OUT
MINED OUT
MINED OUT