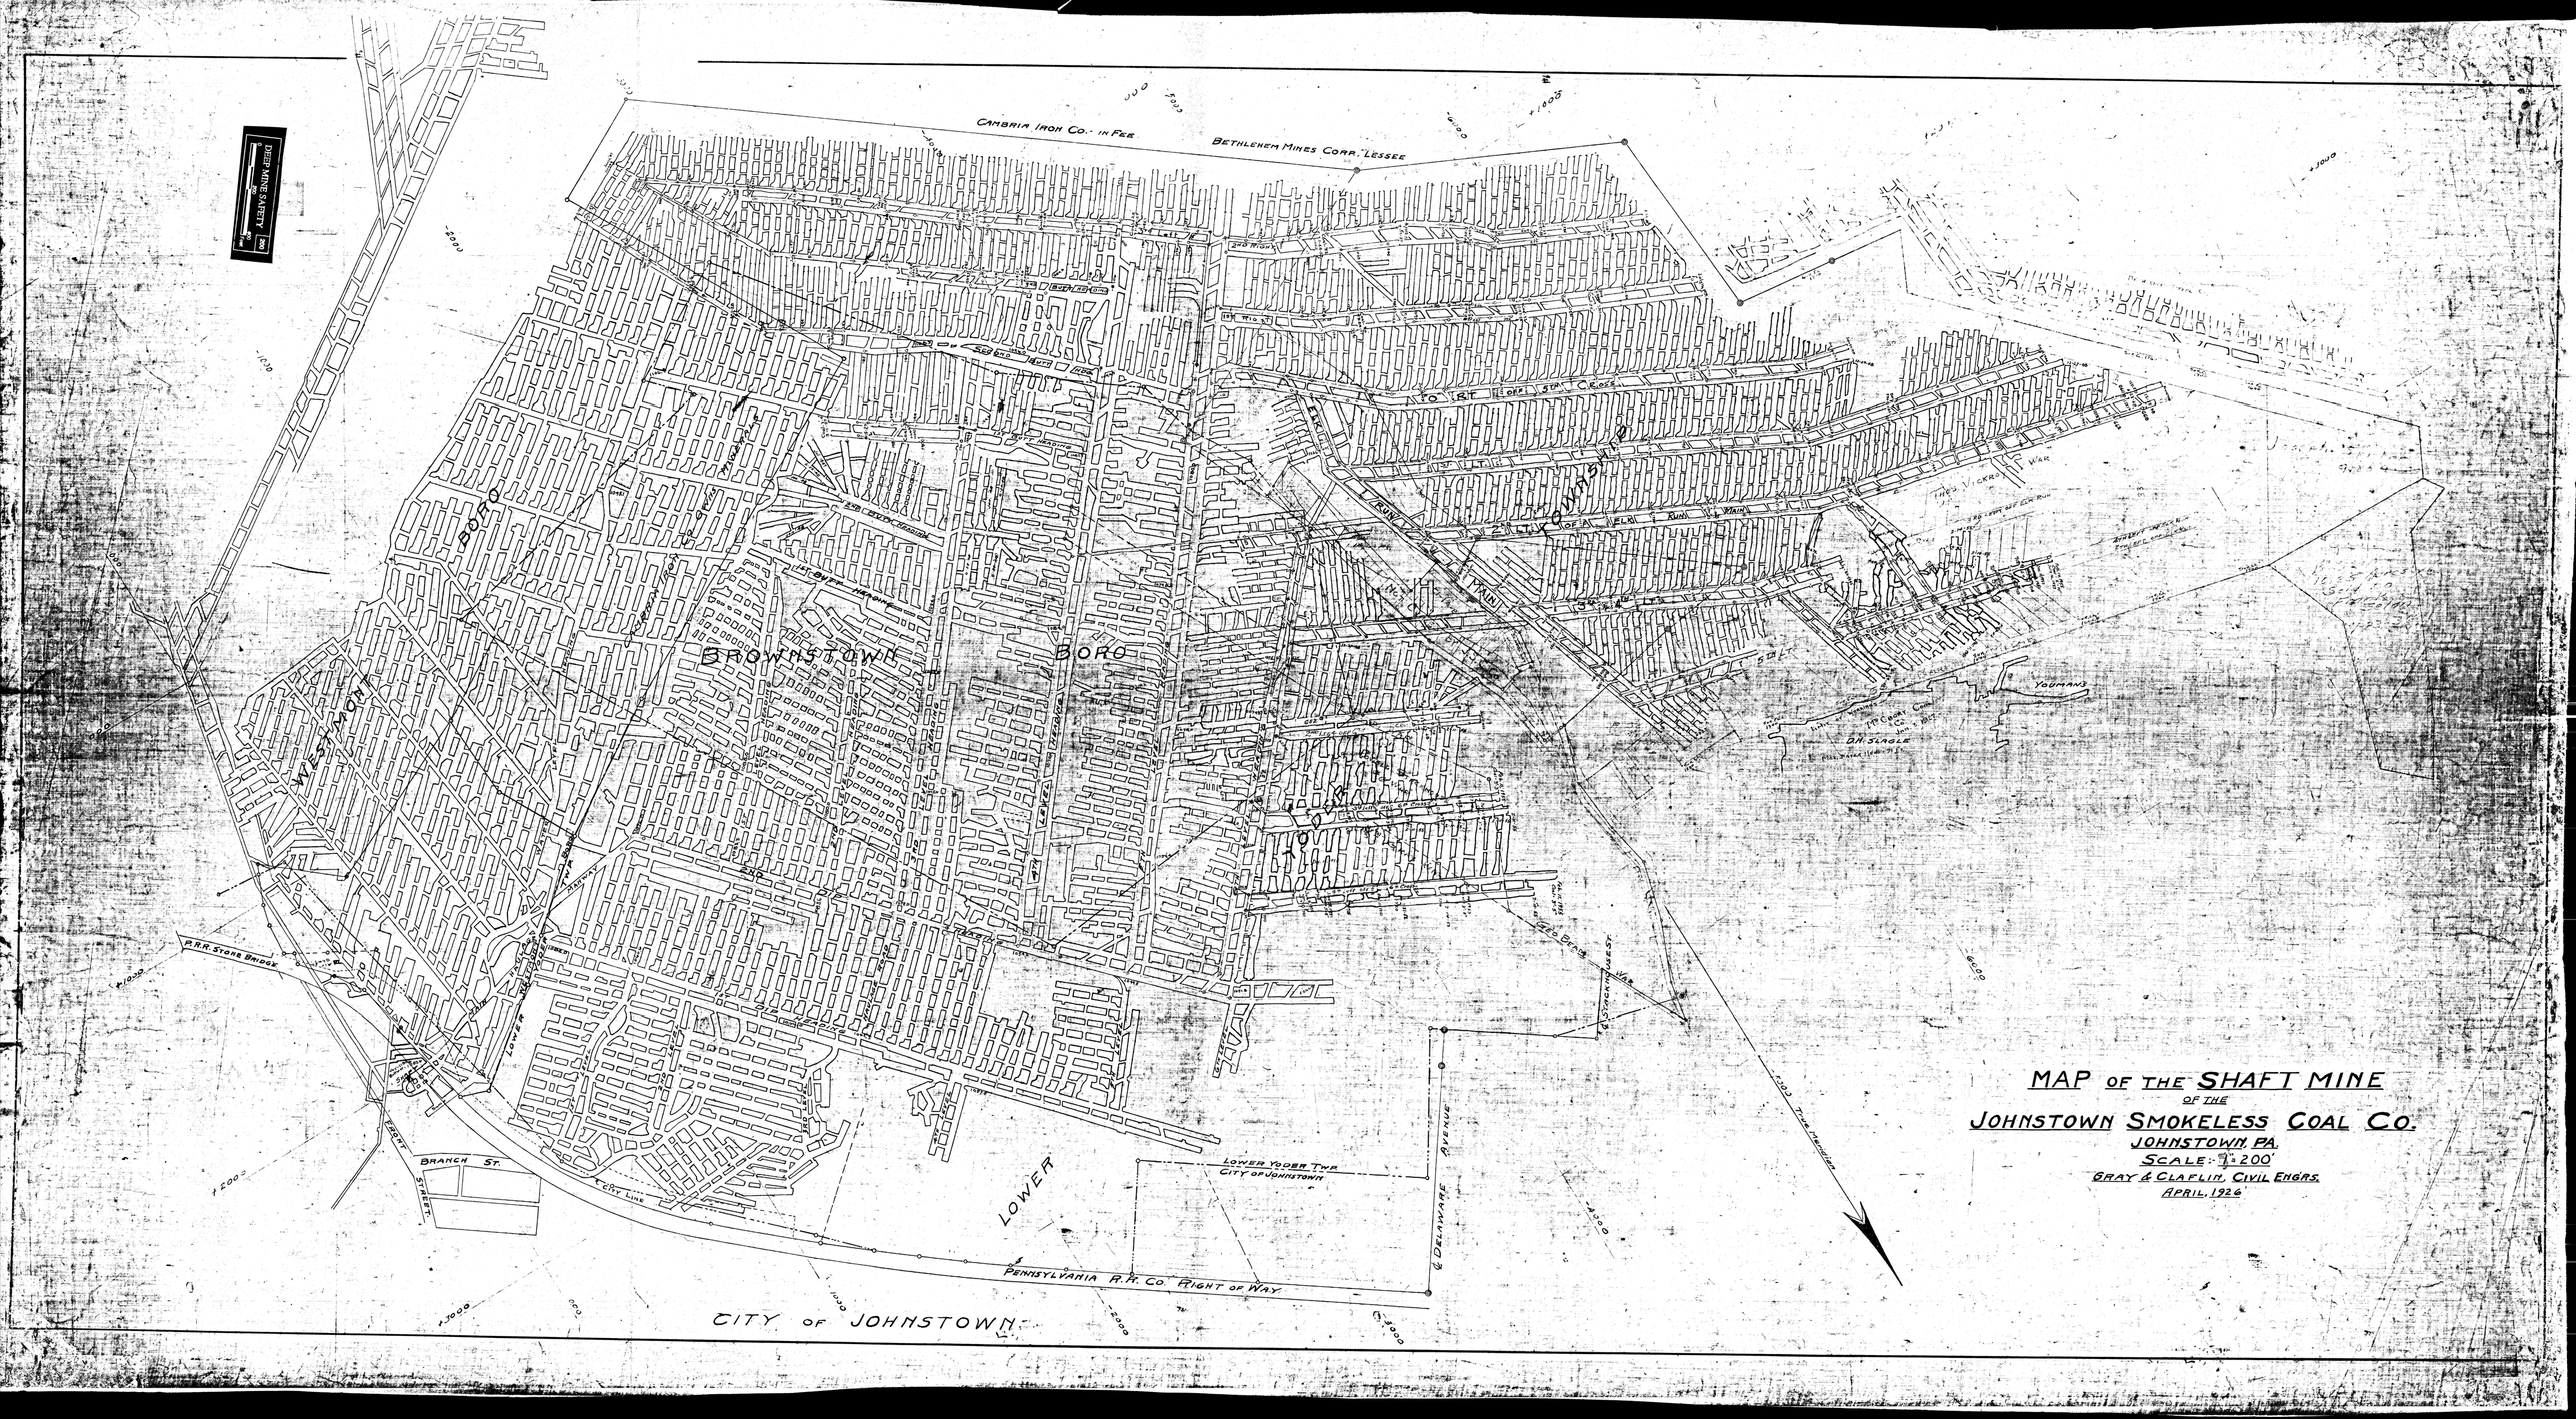

CAMBRIA IRON CO. IN FEE
BETHLEHEM MINES CORP. LESSEE
DEEPER MINE SAFETY
BOROUGH
WESTMONT
BROWNSTOWN
BORO
LOWER
CITY OF JOHNSTOWN
R.R.R. STONE BRIDGE
BRANCH ST.
FERRY STREET
FERRY LINK
LOWER YODER TWP
CITY OF JOHNSTOWN
PENNSYLVANIA R.R. CO. RIGHT OF WAY
DELAWARE AVENUE
TO RT. 56 OR 5TH CROSS
TO VICKERY MINE
YOUMANS
D.M. SLAGLE
MAP OF THE SHAFT MINE
OF THE
JOHNSTOWN SMOKELESS COAL CO.
JOHNSTOWN, PA.
SCALE: 1" = 200'
GRAY & CLAFLIN, CIVIL ENGRS.
APRIL, 1926