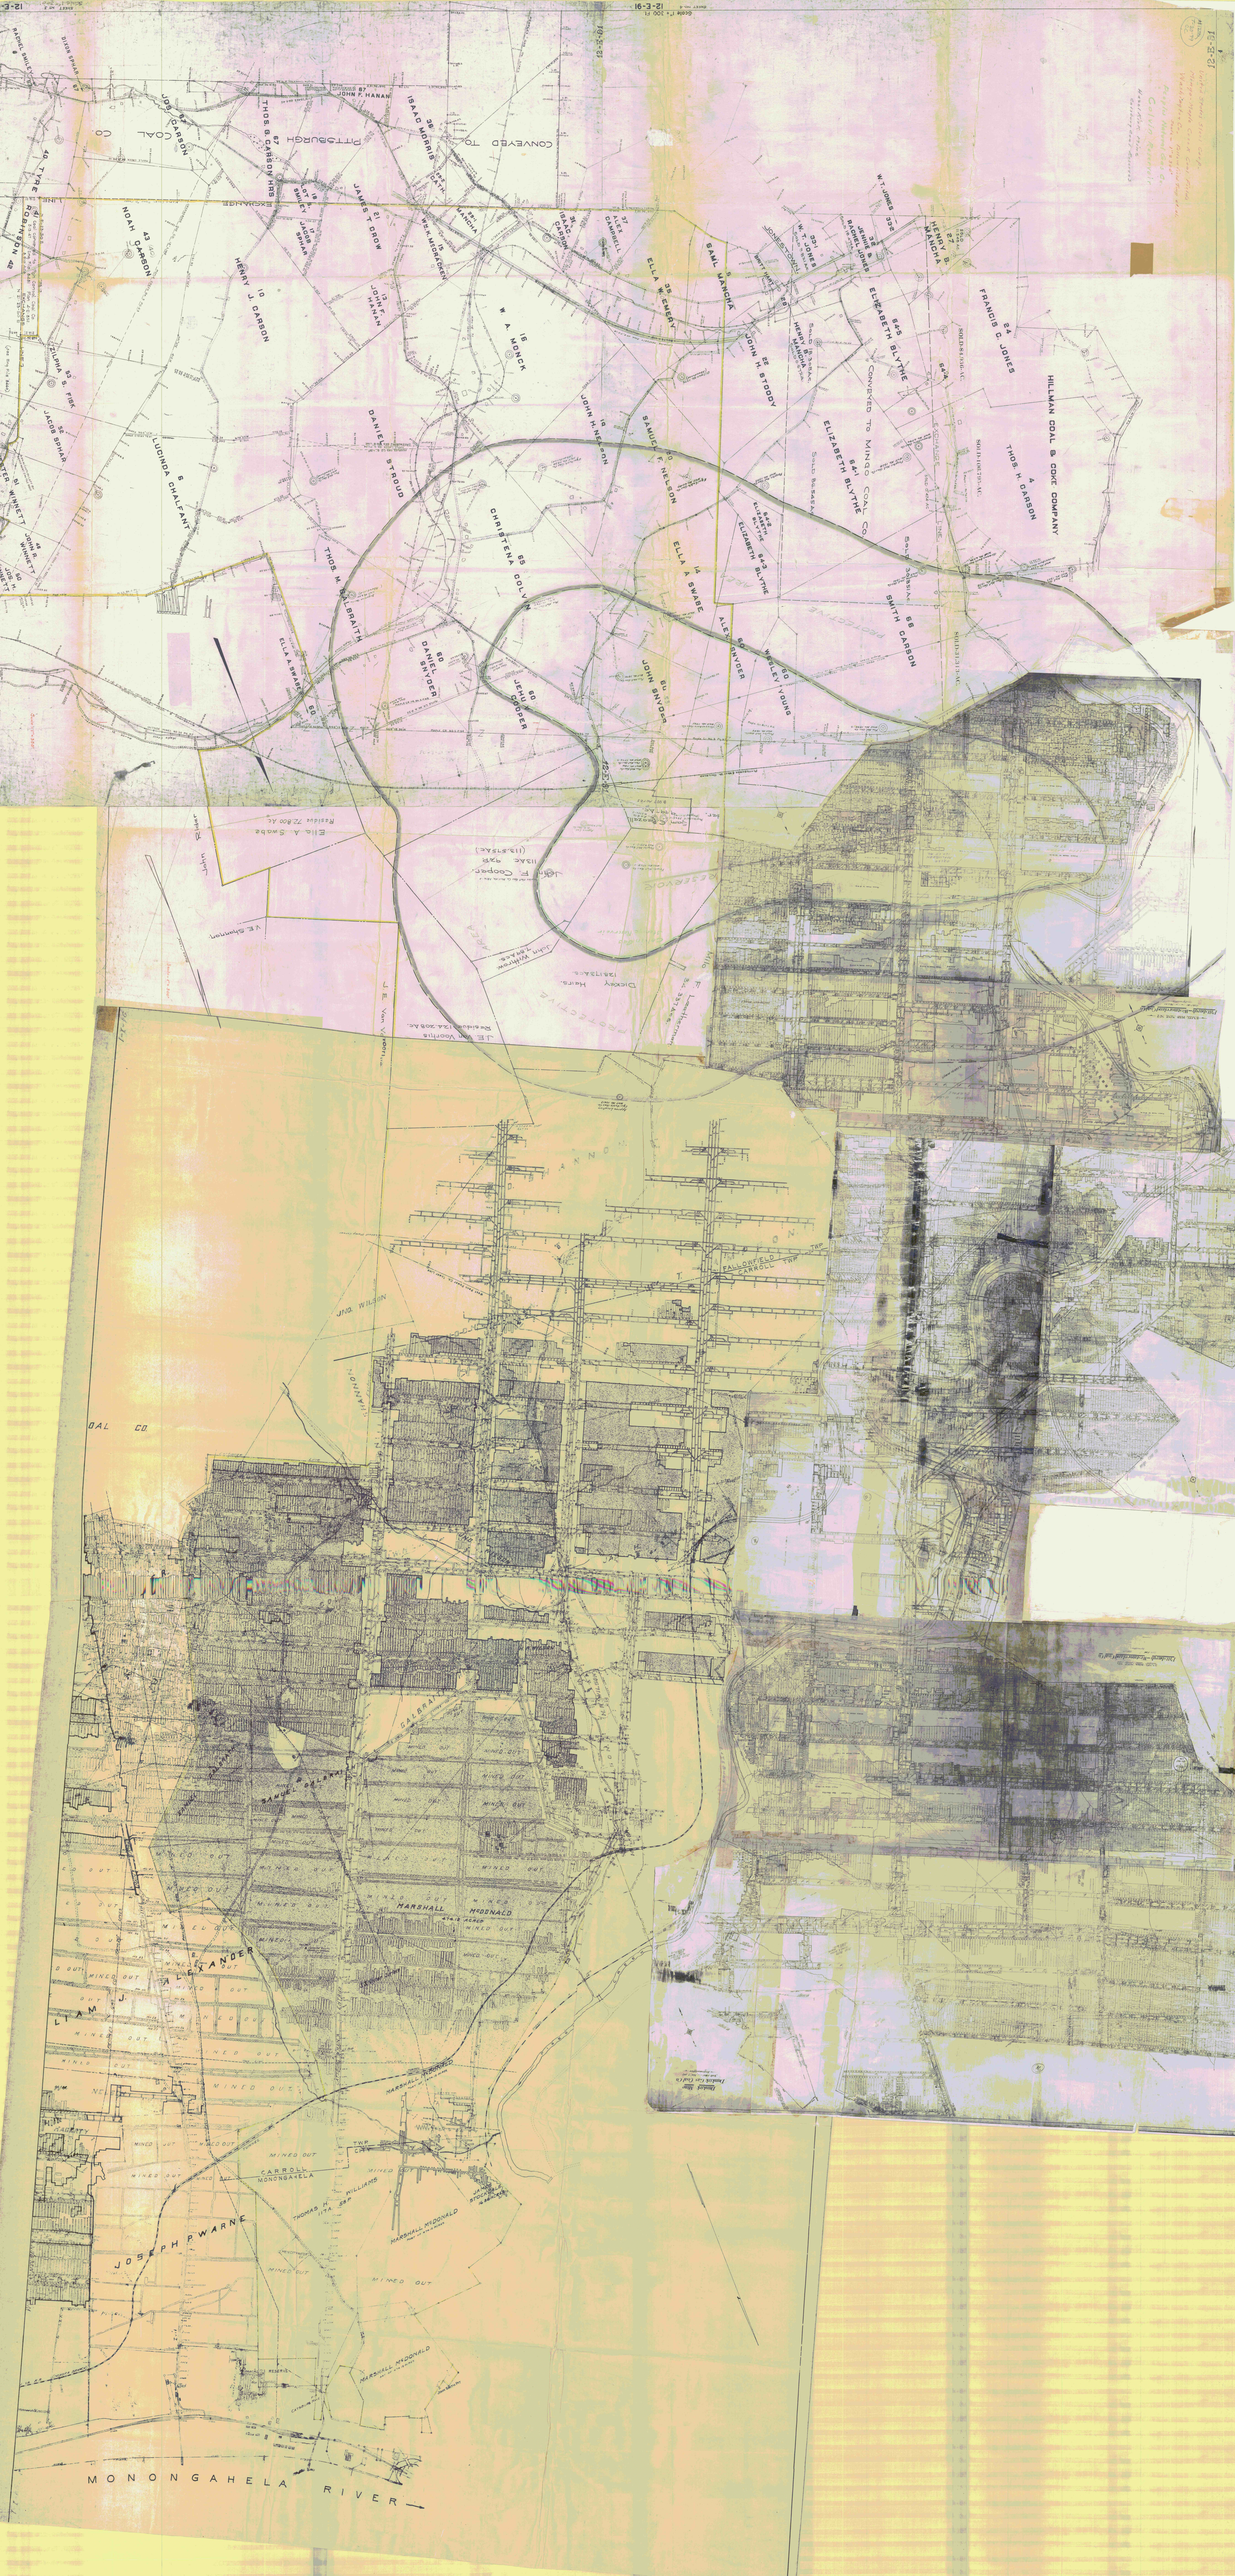

12-E-91

4

#12358
T-30-99
C.C.

United States Steel Corp.
Mingo-Maple Creek Coal Fields
Washington Co., Fallowfield Twp et al.
Scale – 1" = 300'

Peoples Natural Gas Co.
Colvin Reservoir

Hazelkirk Mine
Catsburg Coal Reserves

12-E-91
SHEET No 3
SHEET No. 4
Scale 1" = 300 Ft.
RACHEL SMILEY
DIXON SPHAR
67
JOS. CARSON
67
COAL CO.
PITTSBURGH
CONVEYED TO
JOHN F. HANAN
67
THOS. G. CARSON HRS
67
ISAAC MORRIS
36
29-2 CATH.
40 TYRE
41 ROBINSON 42
EXCHANGE LINE
NOAH CARSON
43 (40)
HENRY J. CARSON
10
17 JACOB SPHAR
18 LOT S. SMILEY
JAMES T CROW
21
WM. K. McCRACKEN
15
29-1 MANCHA
ISAAC CARSON
31
37 ALEX CAMPBELL
13 JOHN F. HANAN
16 W. A. MONCK
ZILPHA S. FISK
53
JACOB SPHAR
52
LUCINDA CHALFANT
6
DANIEL STROUD
JOHN H. NELSON
19
CHRISTENA COLVIN
65
51 WINNETT
48 JOHN R. WINNETT
50 JOS. H. WINNETT
THOS. M. GALBRAITH
ELLA A. SWABE
60
60 DANIEL SNYDER
60 JEHU COOPER
Ella A. Swabe
Residue 72.800 Ac.
John F. Cooper.
113Ac. 92P.
(113.575Ac.)
John Rider
V. E. Shannon.
John Withrow.
7.89 Acs.
Dickey Heirs.
128.173 Acs.
J. E. Van Voorhis
Residue 124.208 Ac.
PROTECTIVE
AREA
RESERVOIR
Colvin Gas Storage Reservoir
Sam'l C. Bozzell
9.997 Ac.
9.997 acres
Milo F. Leatherman
34.337 Acs.
PITTSBURGH & WEST VA. RAILROAD
W. T. JONES
33-2
33-1 W. T. JONES
SOLD 8.821 AC.
32 JENNIE & RACHEL JONES
SOLD 18.474 AC.
JONESTOWN
BRITT HART
28
HENRY B. MANCHA
27
SOLD 11.546 AC.
SAM'L MANCHA
5
35 ELLA W. EMERY
JOHN H. STOODY
22
HENRY B. MANCHA
SOLD 18.308 AC.
SOLD 0.672 AC.
64-5 ELIZABETH BLYTHE
CONVEYED TO MINGO COAL CO.
64-1 ELIZABETH BLYTHE
SOLD 86.545 AC.
64-4
SOLD 0.474 AC.
EXCHANGE LINE
24 FRANCIS C. JONES
SOLD 84.936 AC.
HILLMAN COAL & COKE COMPANY
4 THOS. H. CARSON
SOLD 106.795 AC.
SOLD 30.851 AC.
66 SMITH CARSON
SOLD 31.313 AC.
20 SAMUEL F. NELSON
64-2 ELIZABETH BLYTHE
64-3 ELIZABETH BLYTHE
14 ELLA A SWABE
60 ALEX SNYDER
60 WESLEY YOUNG
60 JOHN SNYDER
Pittsburgh-Westmoreland Coal Co.
HAZEL KIRK MINE No. 2
Pittsburgh-Westmoreland Coal Co.
HAZEL KIRK MINE No. 3
Dunkirk Mine
Dunkirk Gas Coal Co.
SHANNON
JNO. WILSON
SHANNON
FALLOWFIELD TWP.
CARROLL TWP.
OAL CO.
GALBRAITH
SAMUEL GALBRAITH
MINED OUT
MARSHALL McDONALD
474.12 ACRES
LIAM J. ALEXANDER
HAGERTY
JOSEPH P. WARNE
CARROLL TWP.
MONONGAHELA CITY
THOMAS H. WILLIAMS
117A. 58P.
MARSHALL McDONALD
PART OF 474.12 ACRES
JAMES STOCKDALE
16.86 ACRES
MON. CITY WATER CO.
TUNNEL
RESERVE
CATSBURG MINE
JOHN SMITH PIT
CREEK
MONONGAHELA RIVER