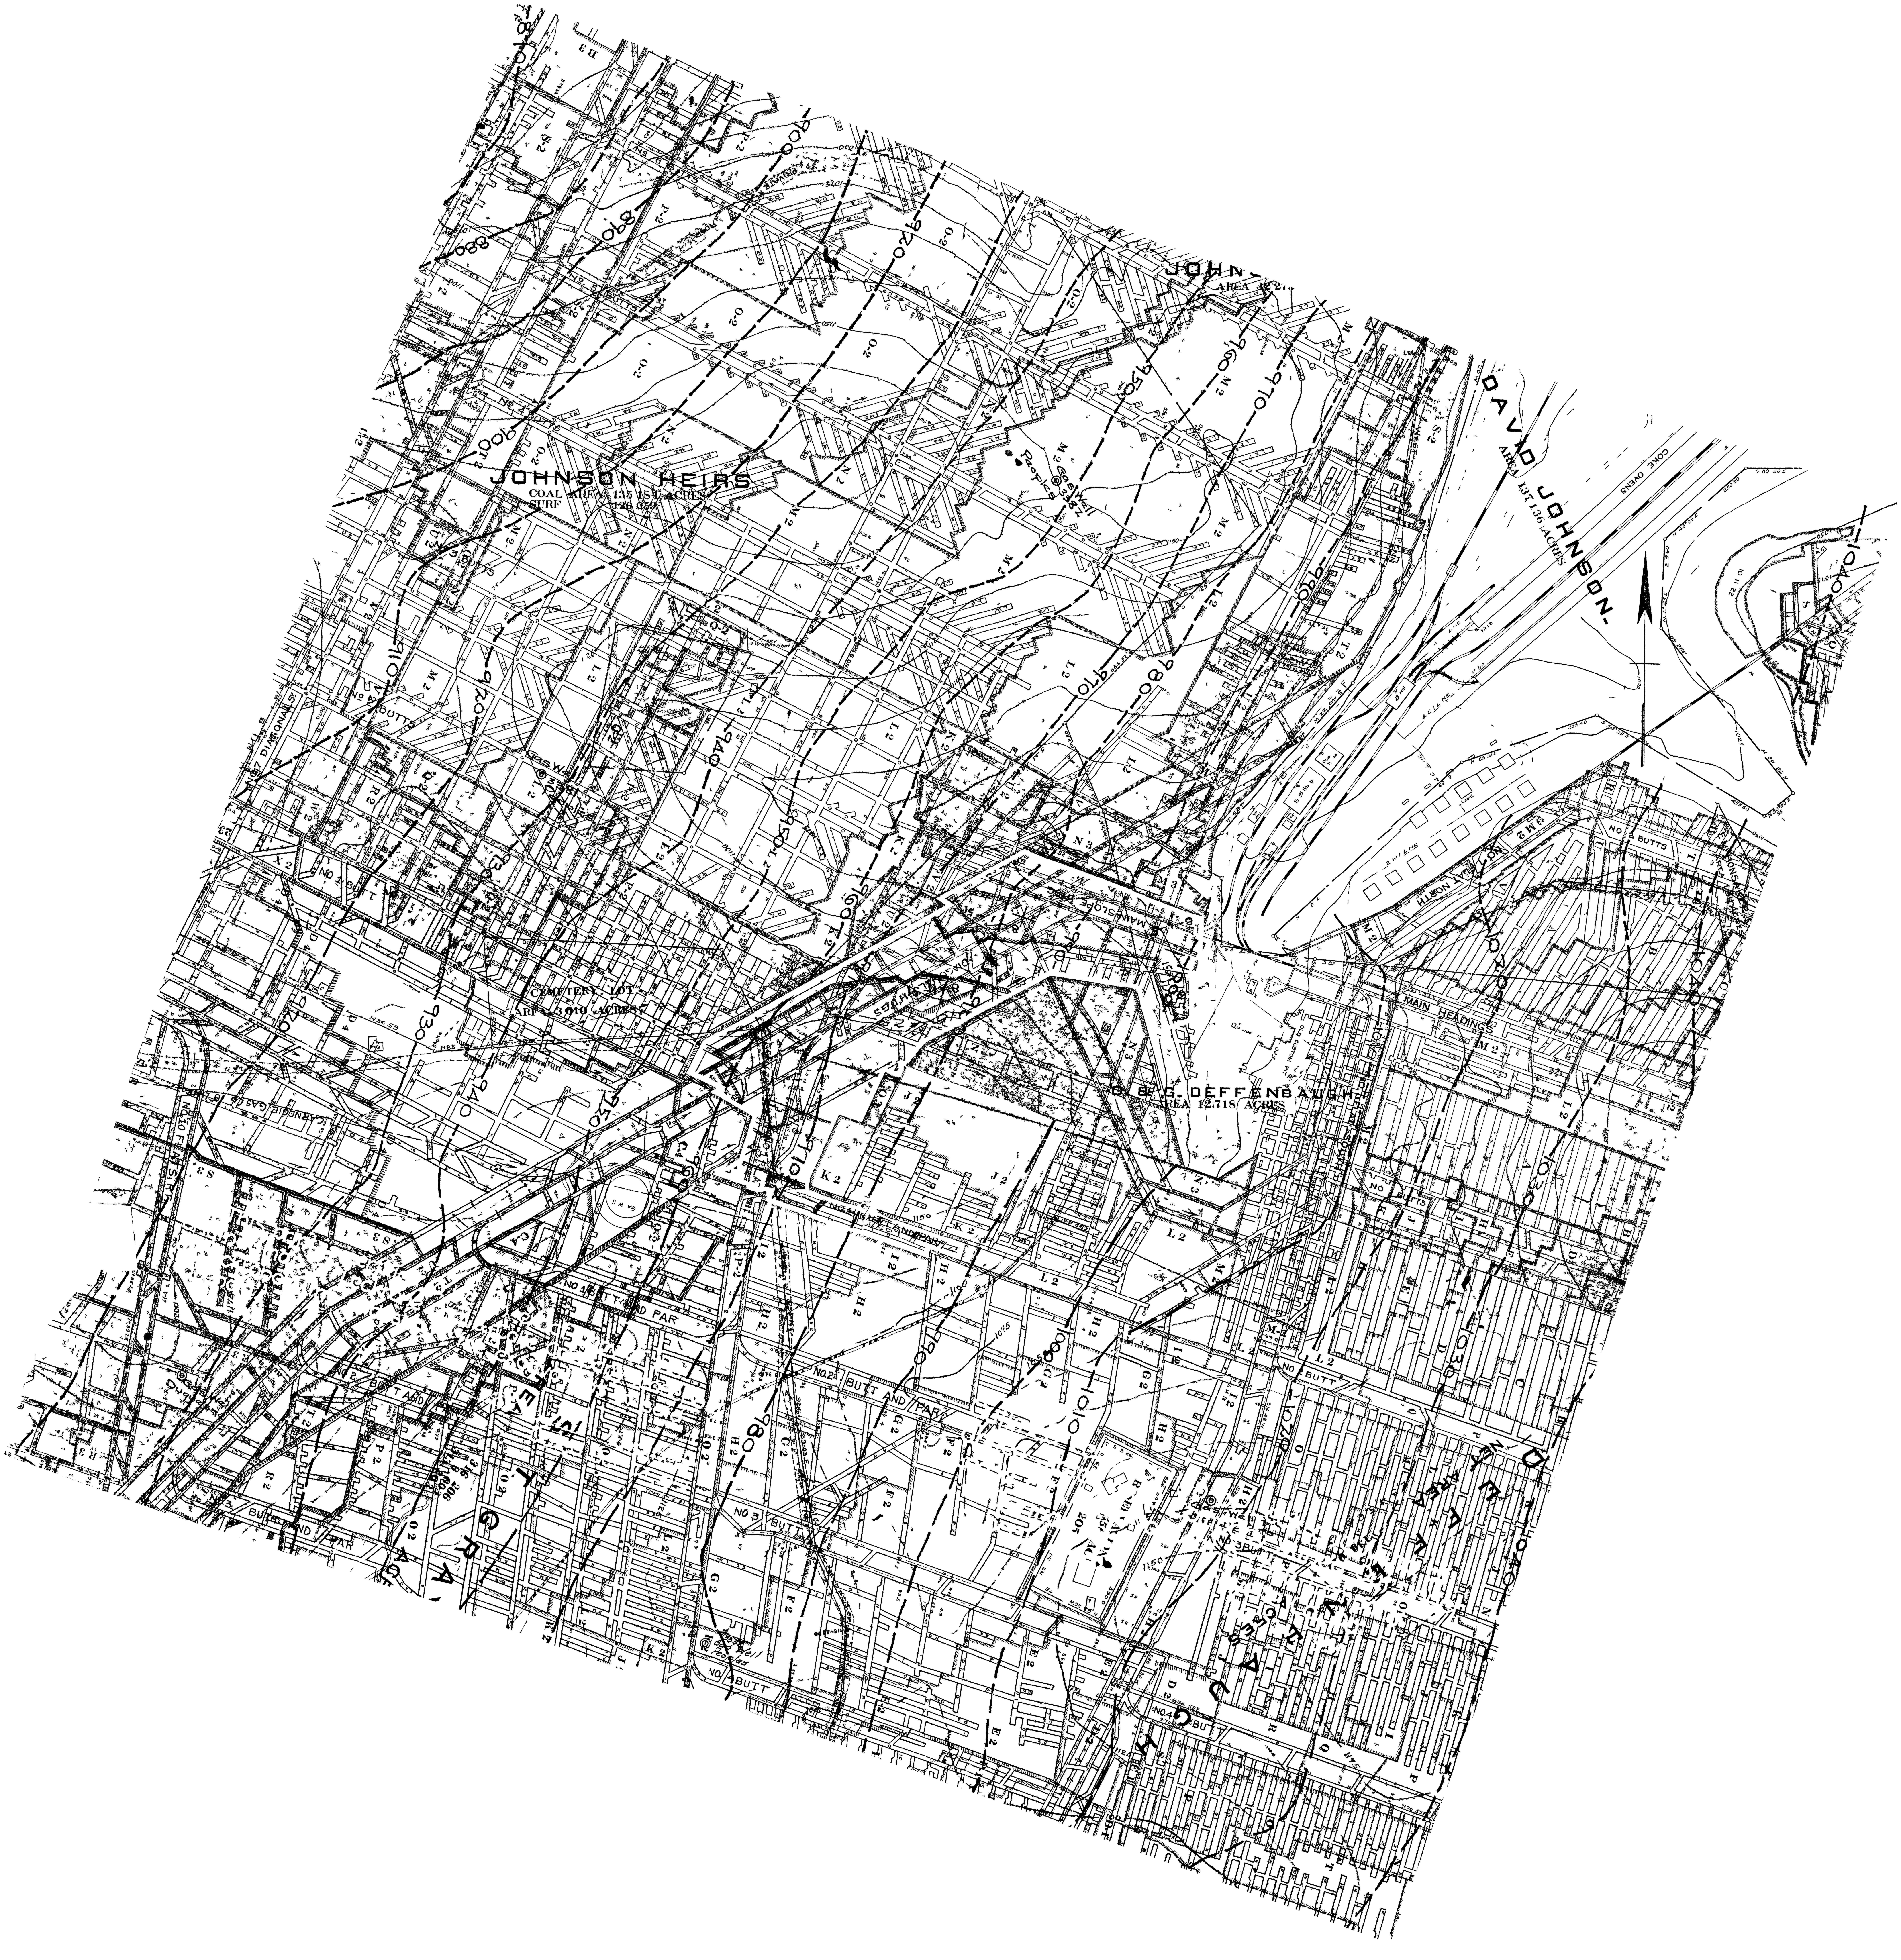
JOHNSON HEIRS
COAL AREA 135.184 ACRES
SURF 126.059
DAVID JOHNSON.
AREA 137.136 ACRES
COKE OVENS
O. & G. DEFFENBAUGH
AREA 12.718 ACRES
OLD CUSTOM PIT
CEMETERY LOT
AREA 3.010 ACRES
MAIN SLOPE
MAIN HEADINGS
NO 4 BUTTS
NO 2 BUTT AND PAR
NO 3 BUTT
900
910
920
930
940
950
960
970
980
1000
1010
1020
1030