


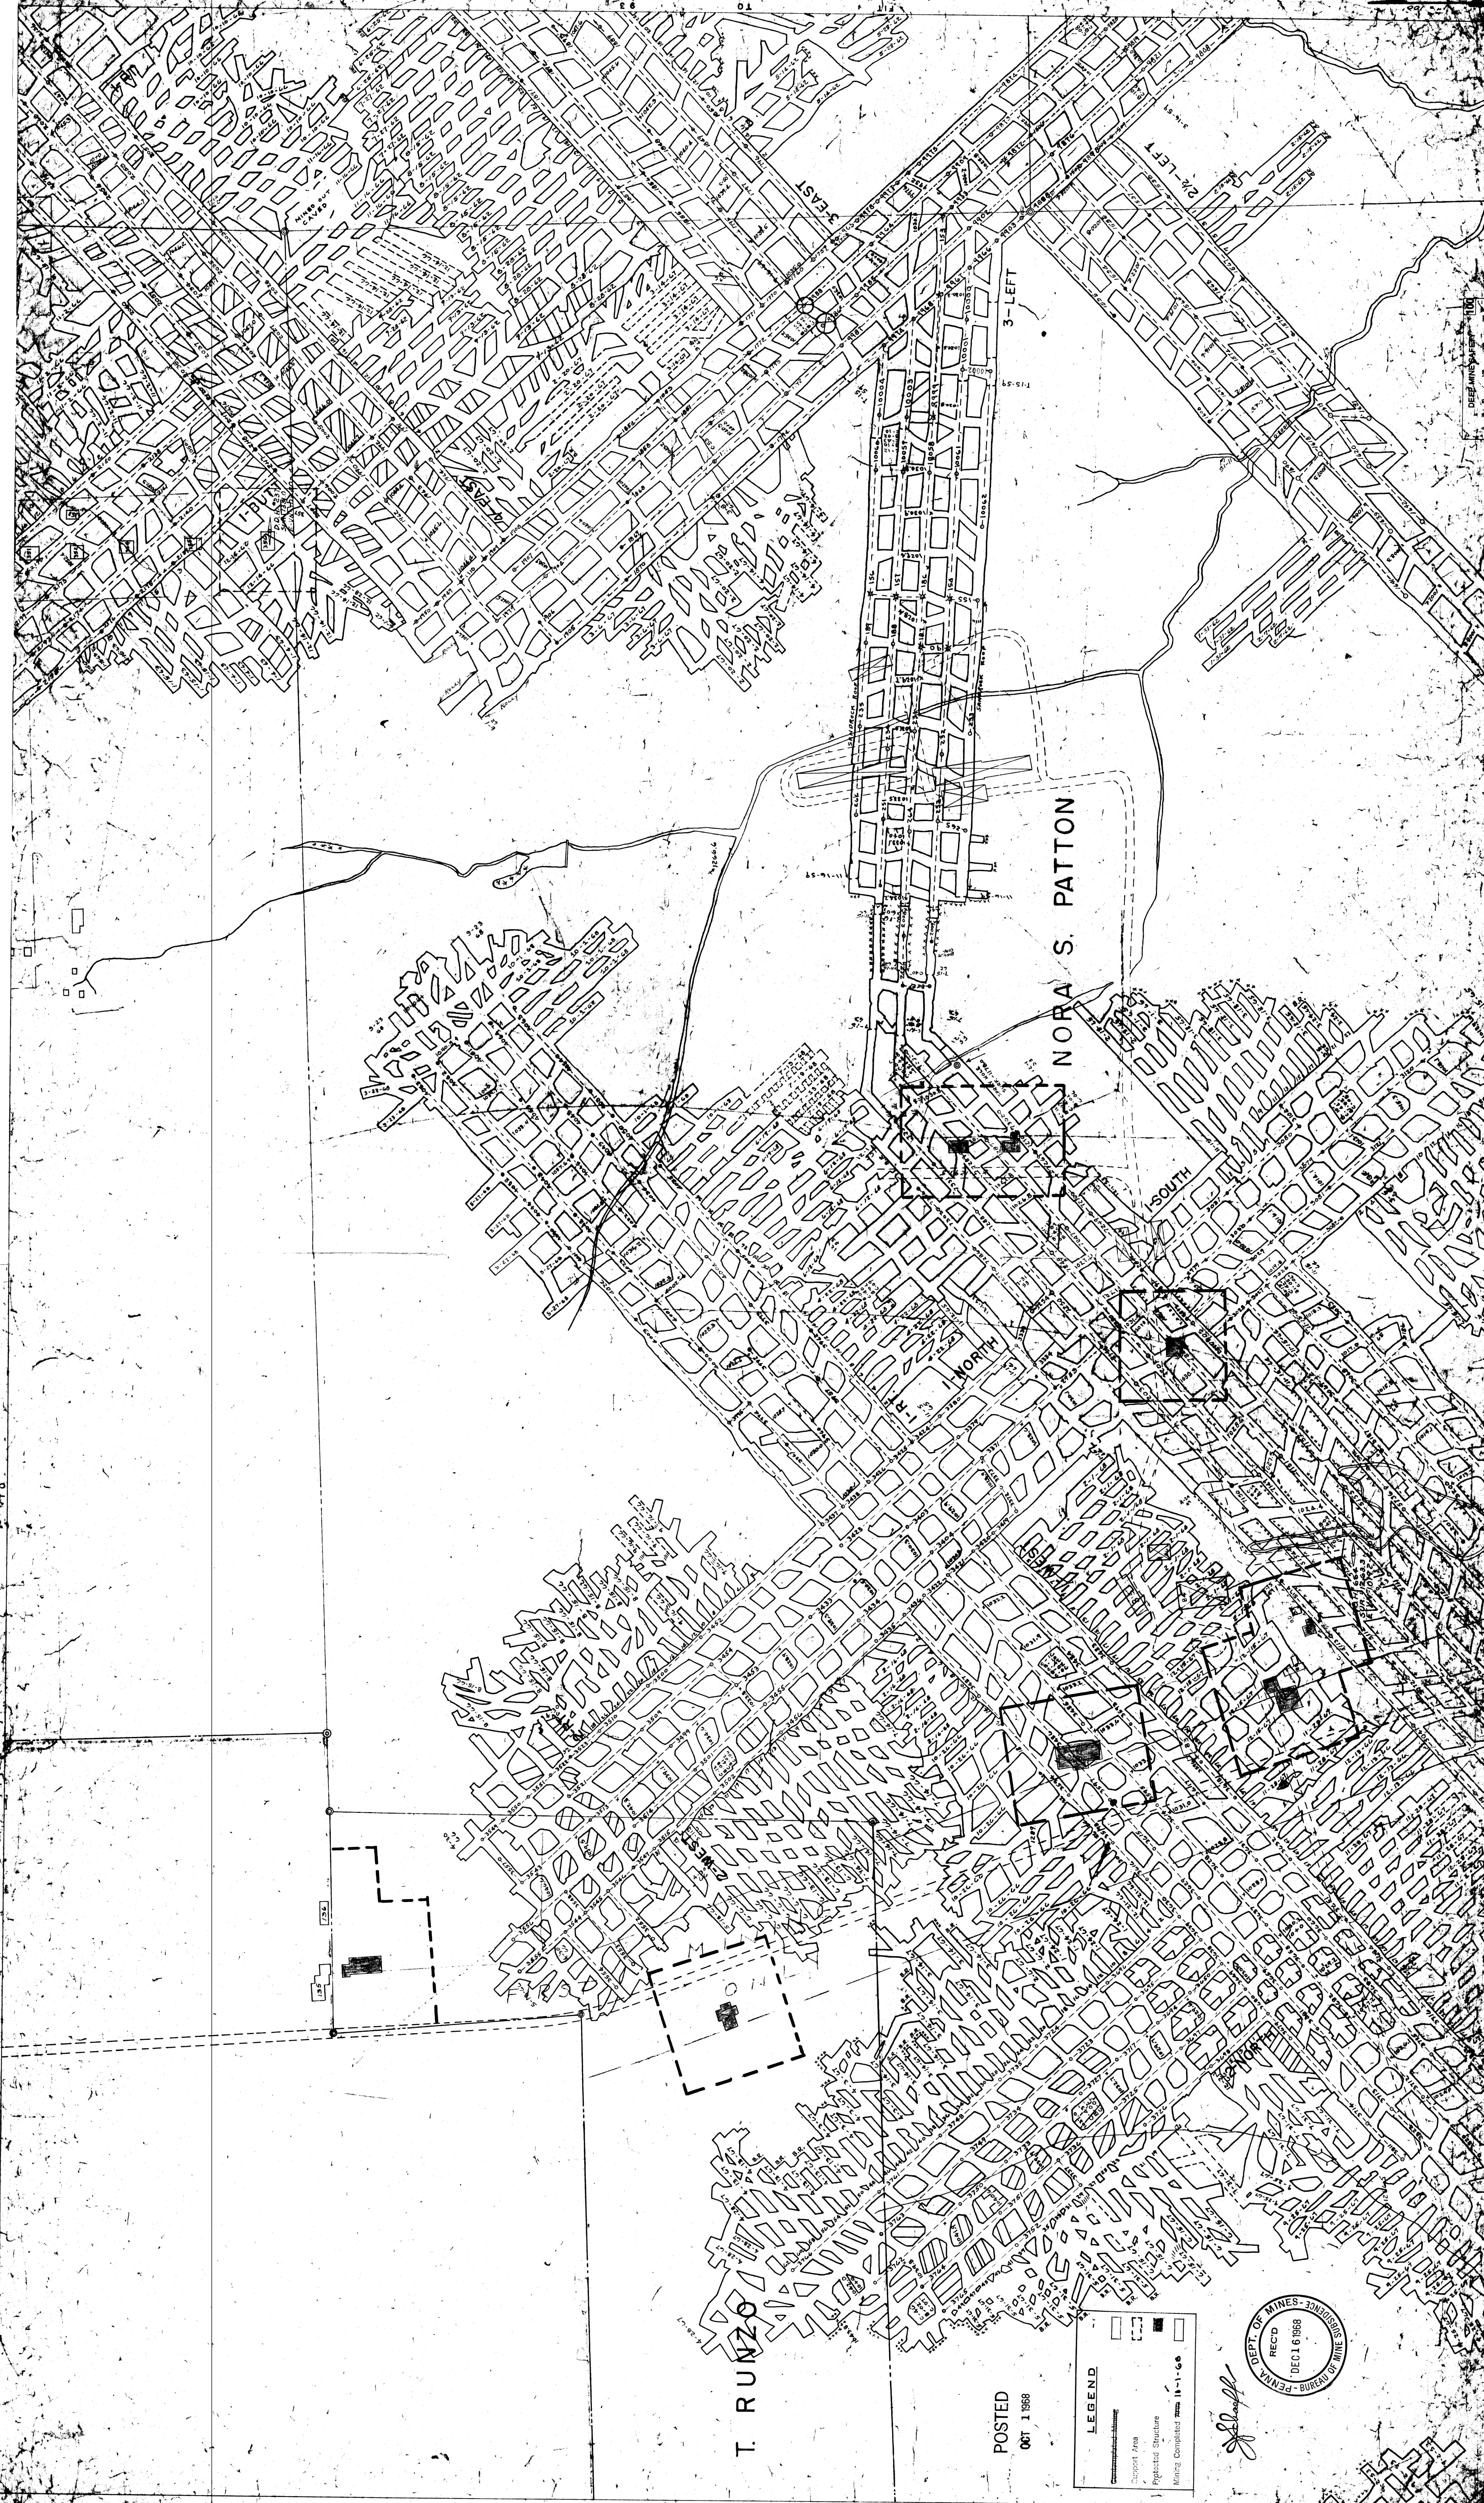

NORA S. PATTON

NORTH


SOUTH

T. RUNZO

POSTED
OCT 1 1958

LEGEND

- Support Area
- Proposed Structure
- Mining Complex

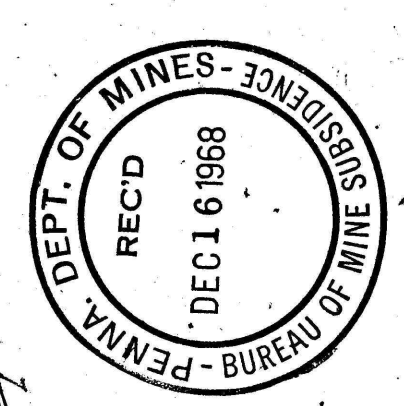

DRAWN BY

DEPT. OF MINES - BUREAU OF MINING