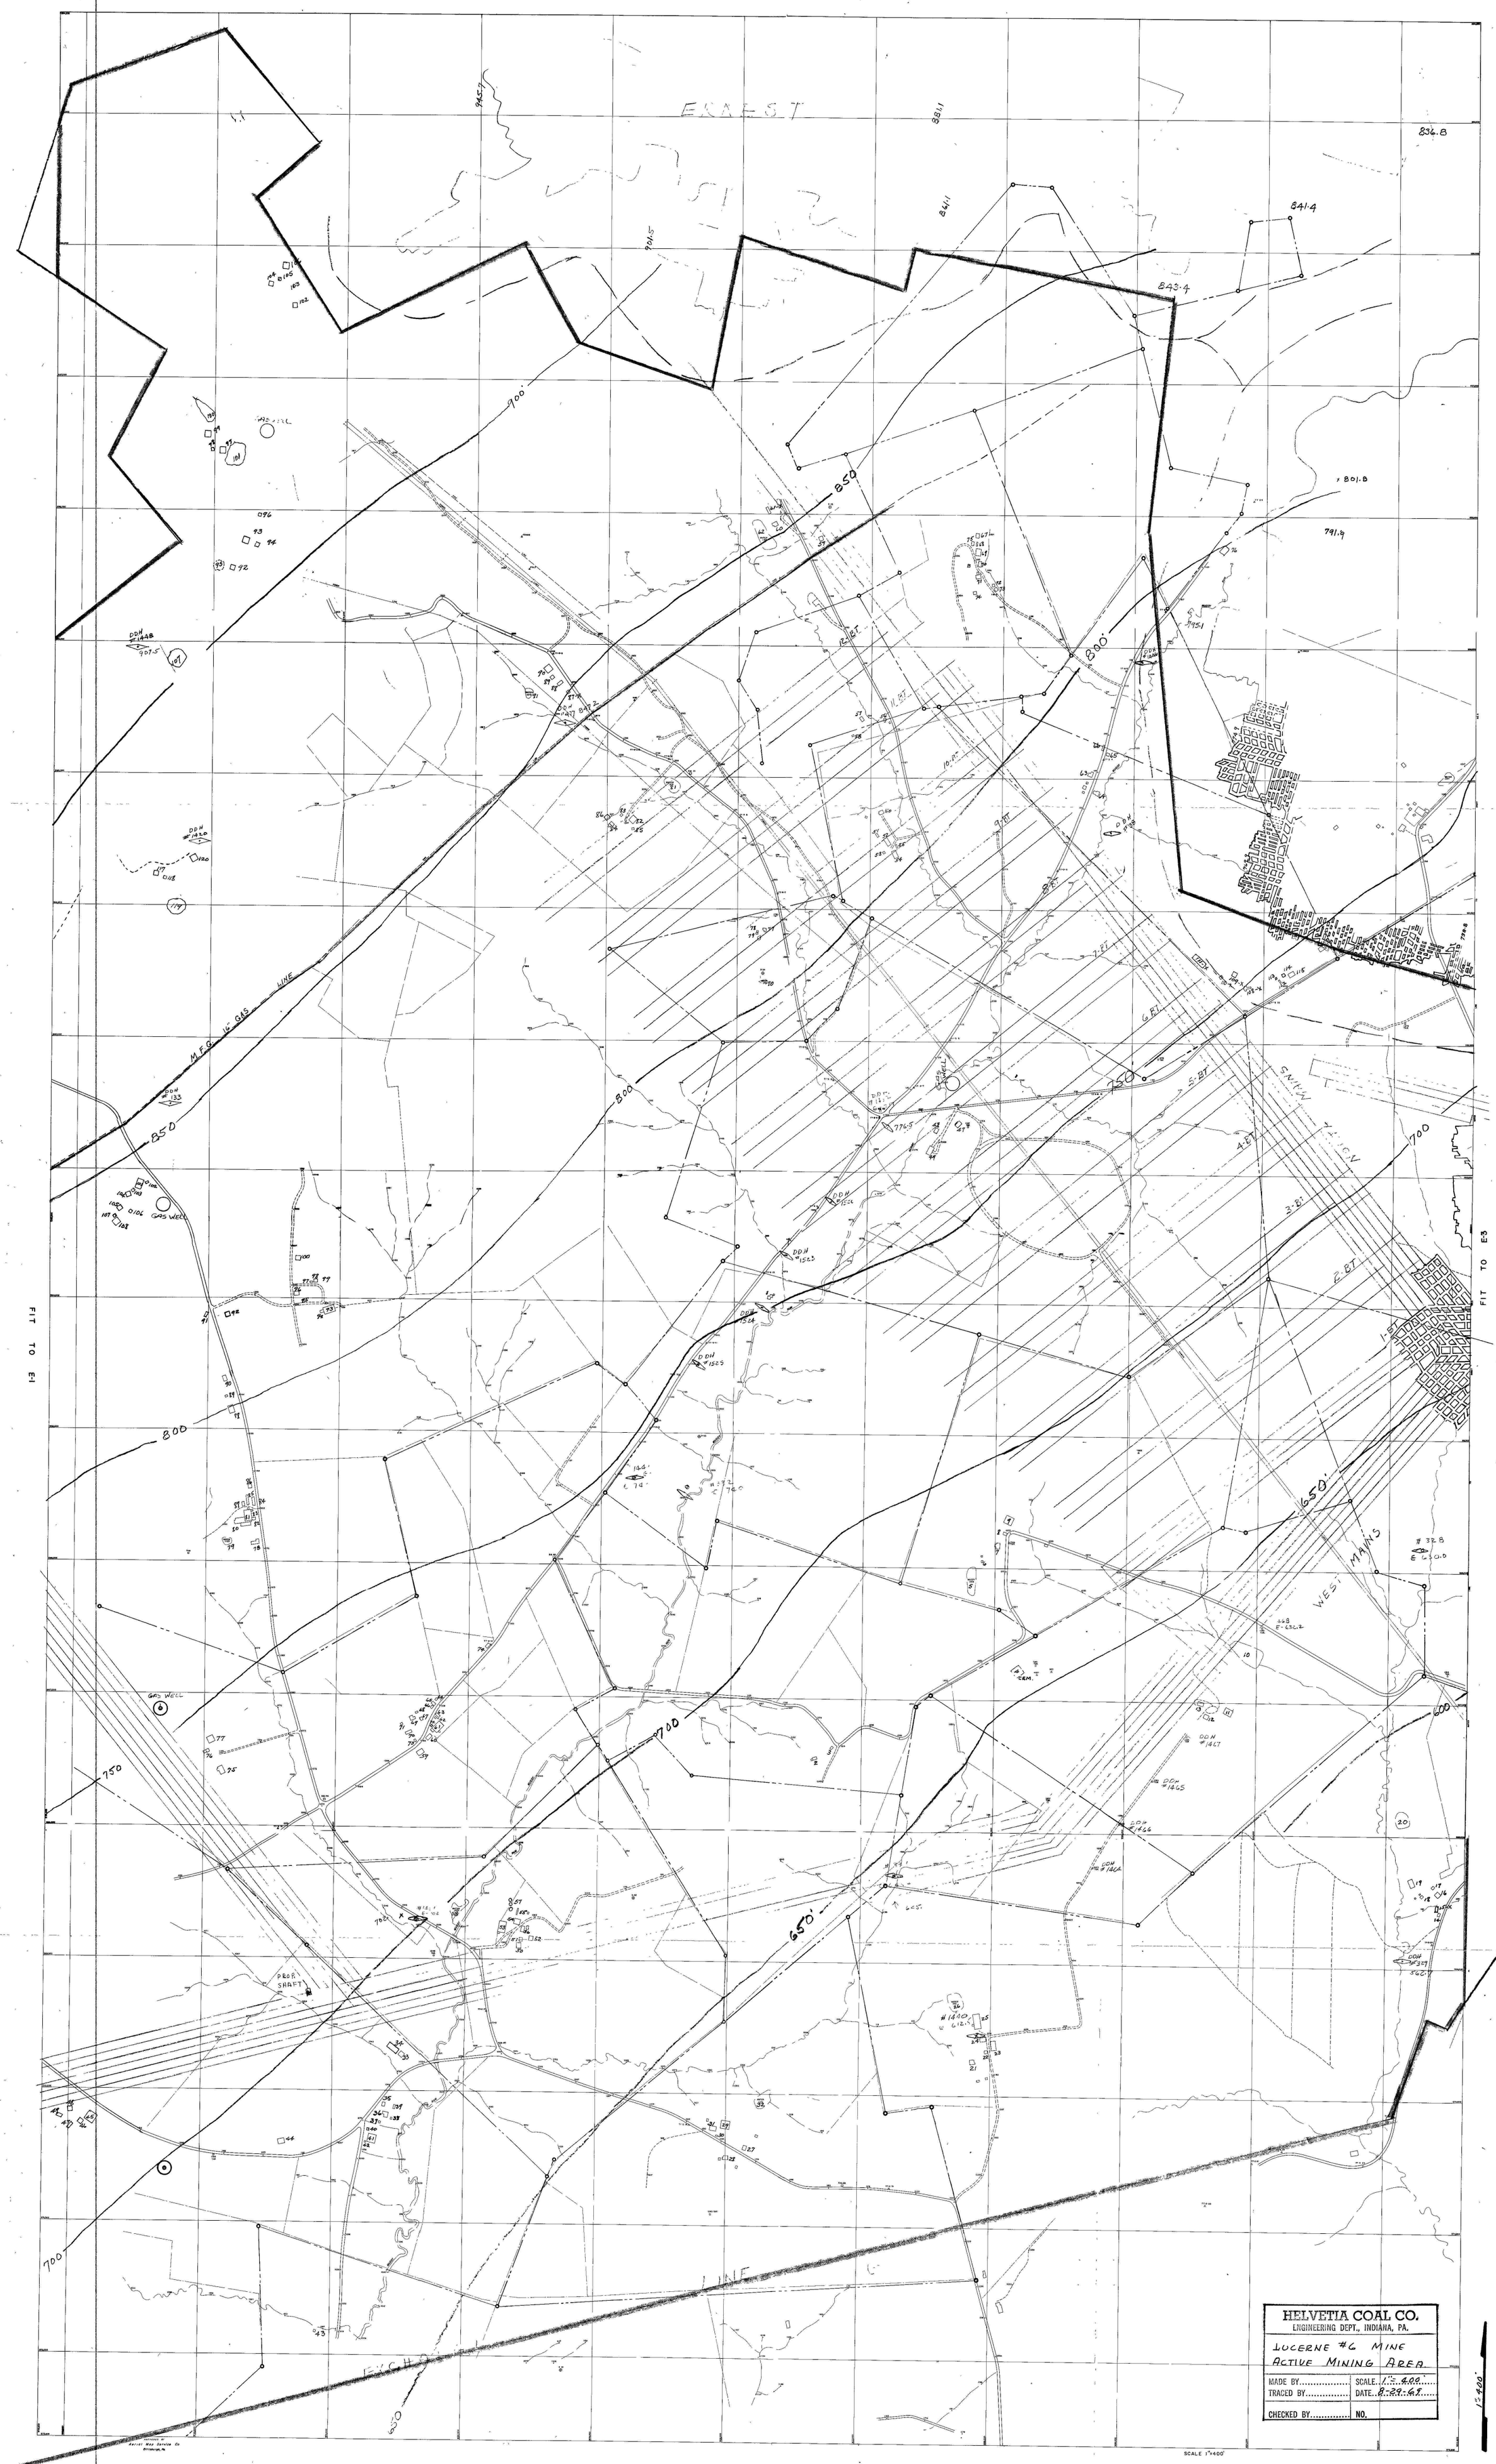
EAST
WEST MAINS
M.F.G. 16" GAS LINE
GAS WELL
PROP. SHAFT
FIT TO E-1
FIT TO E-3
HELVETIA COAL CO.
ENGINEERING DEPT., INDIANA, PA.
LUCERNE #6 MINE
ACTIVE MINING AREA
MADE BY
TRACED BY
CHECKED BY
SCALE 1"=400'
DATE 8-29-68
NO.