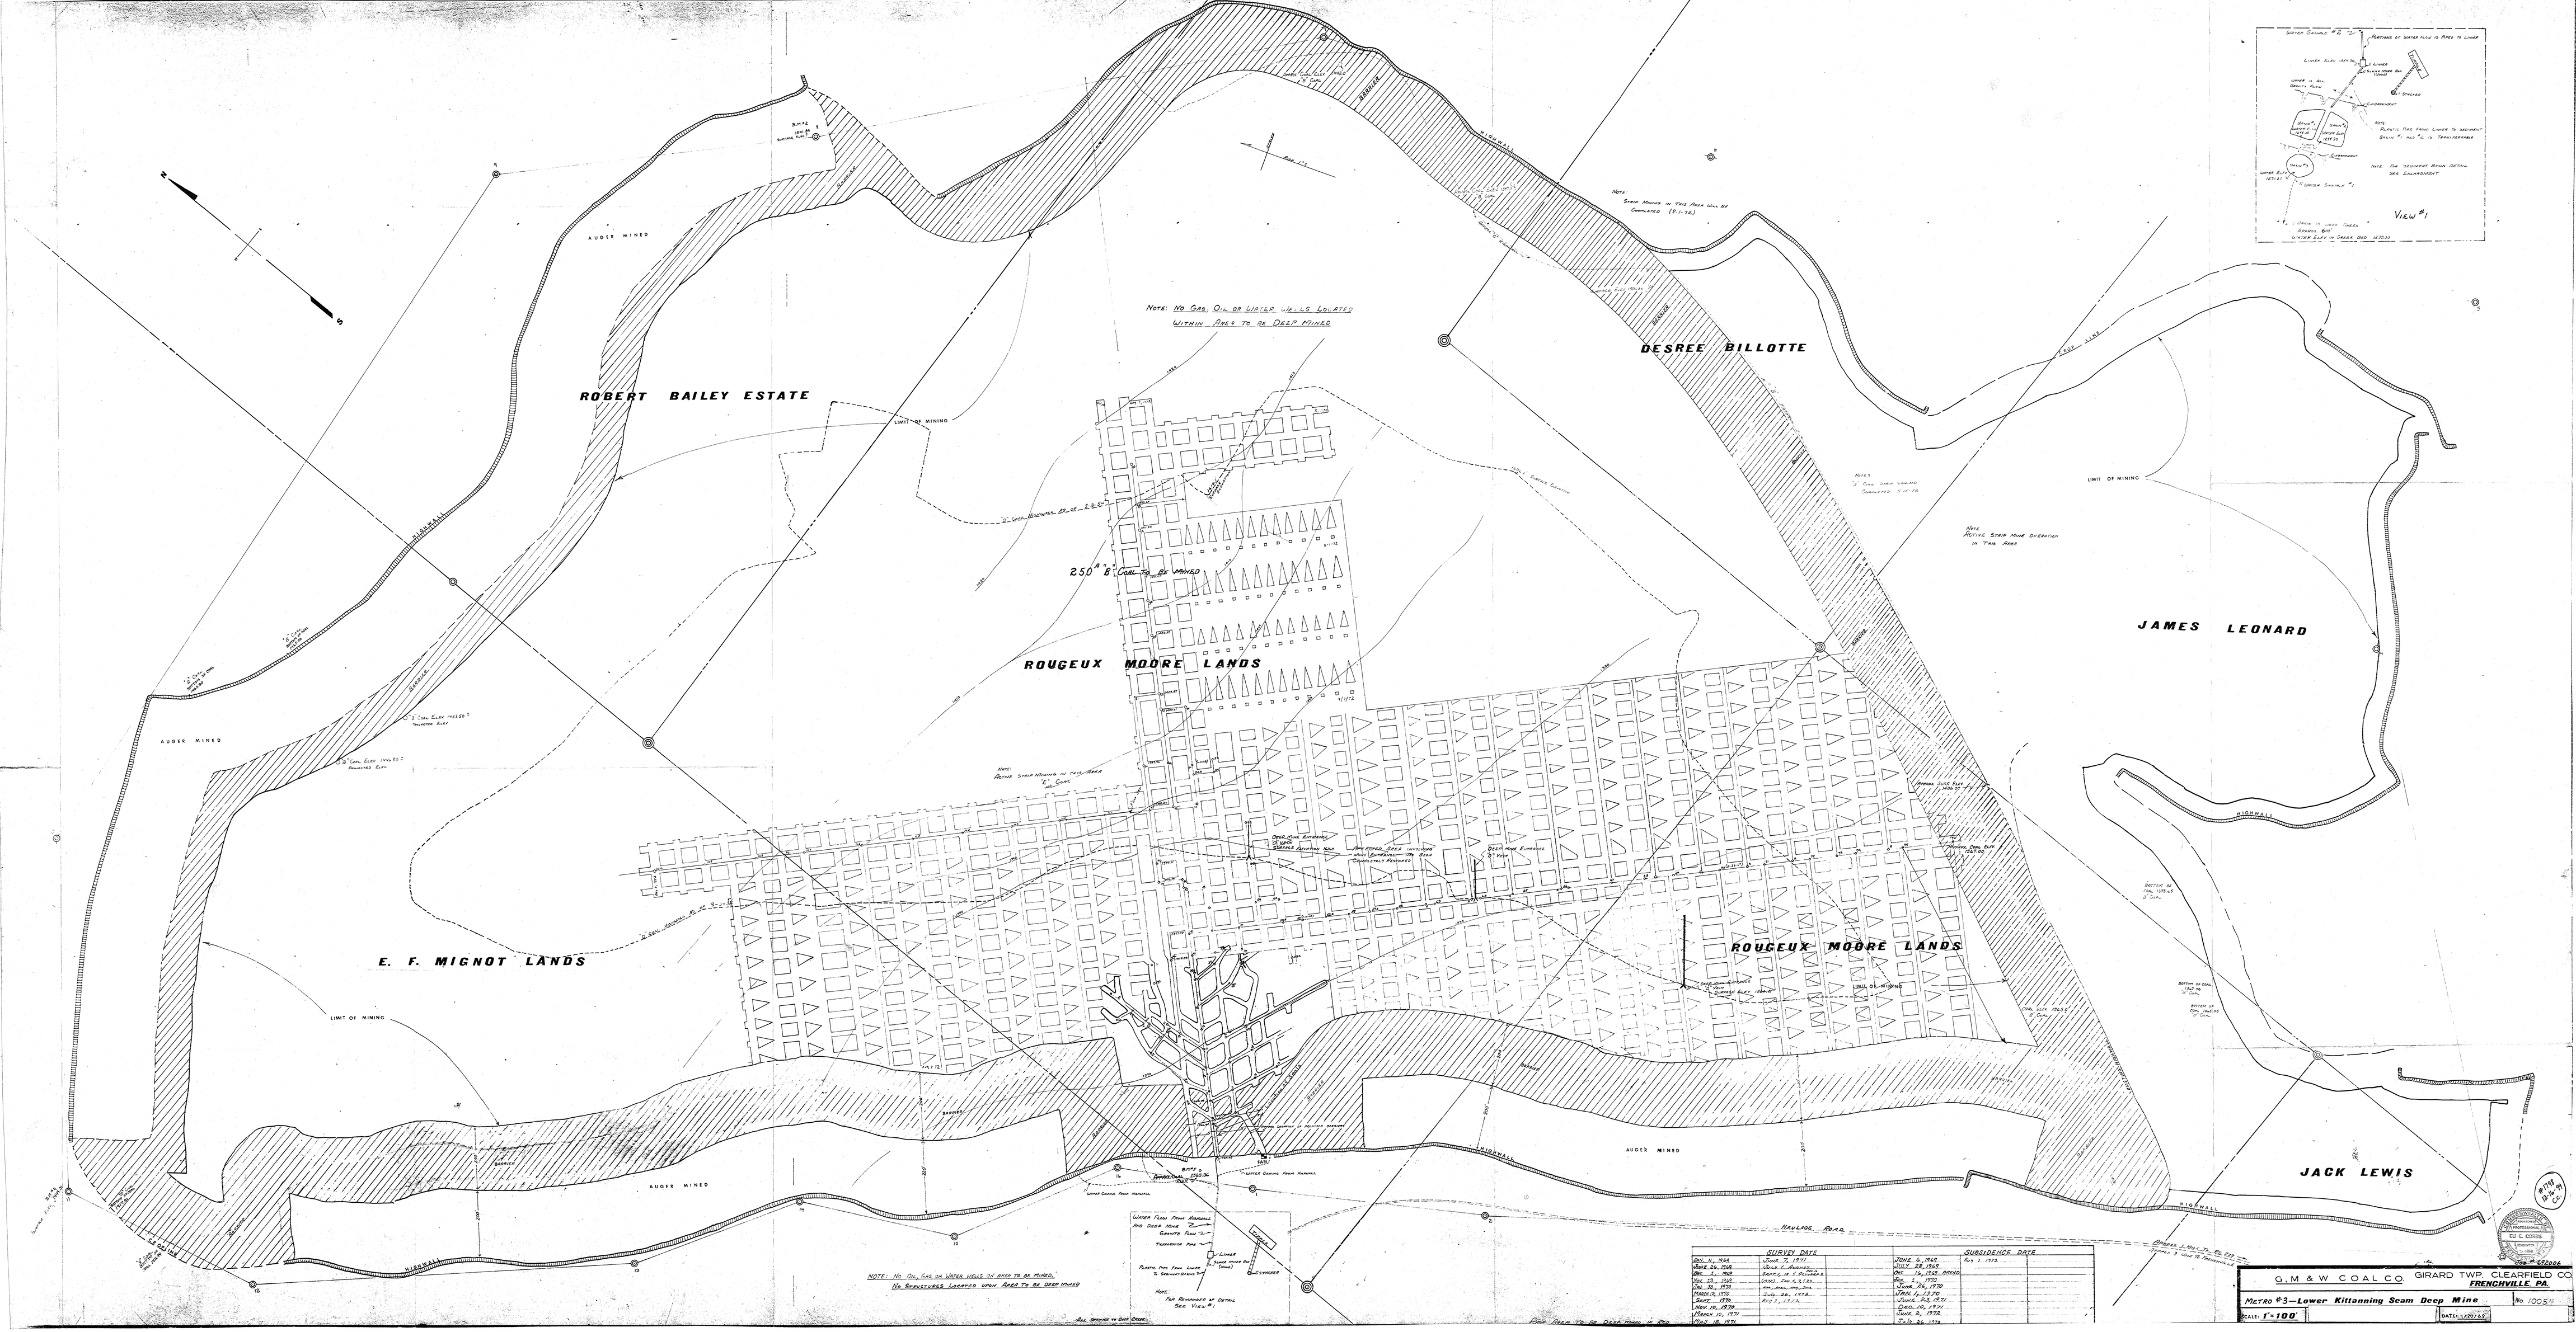

ROBERT BAILEY ESTATE
DESREE BILLOTTE
JAMES LEONARD
ROUGEUX MOORE LANDS
E. F. MIGNOT LANDS
ROUGEUX MOORE LANDS
JACK LEWIS
NOTE: NO GAS, OIL OR WATER WELLS LOCATED WITHIN AREA TO BE DEEP MINED
250' & 8' COAL TO BE MINED
LIMIT OF MINING
AUGER MINED
HAULAGE ROAD
NOTE: NO OIL, GAS OR WATER WELLS TO BE MINED. NO STRUCTURES LOCATED WITH AREA TO BE DEEP MINED
VIEW #1
G.M.& W COAL CO GIRARD TWP. CLEARFIELD CO.
FRENCHVILLE PA.
METRO #3—Lower Kittanning Seam Deep Mine No. 10054
SCALE: 1"=100' DATE: 12/31/76