FIT—TO—4

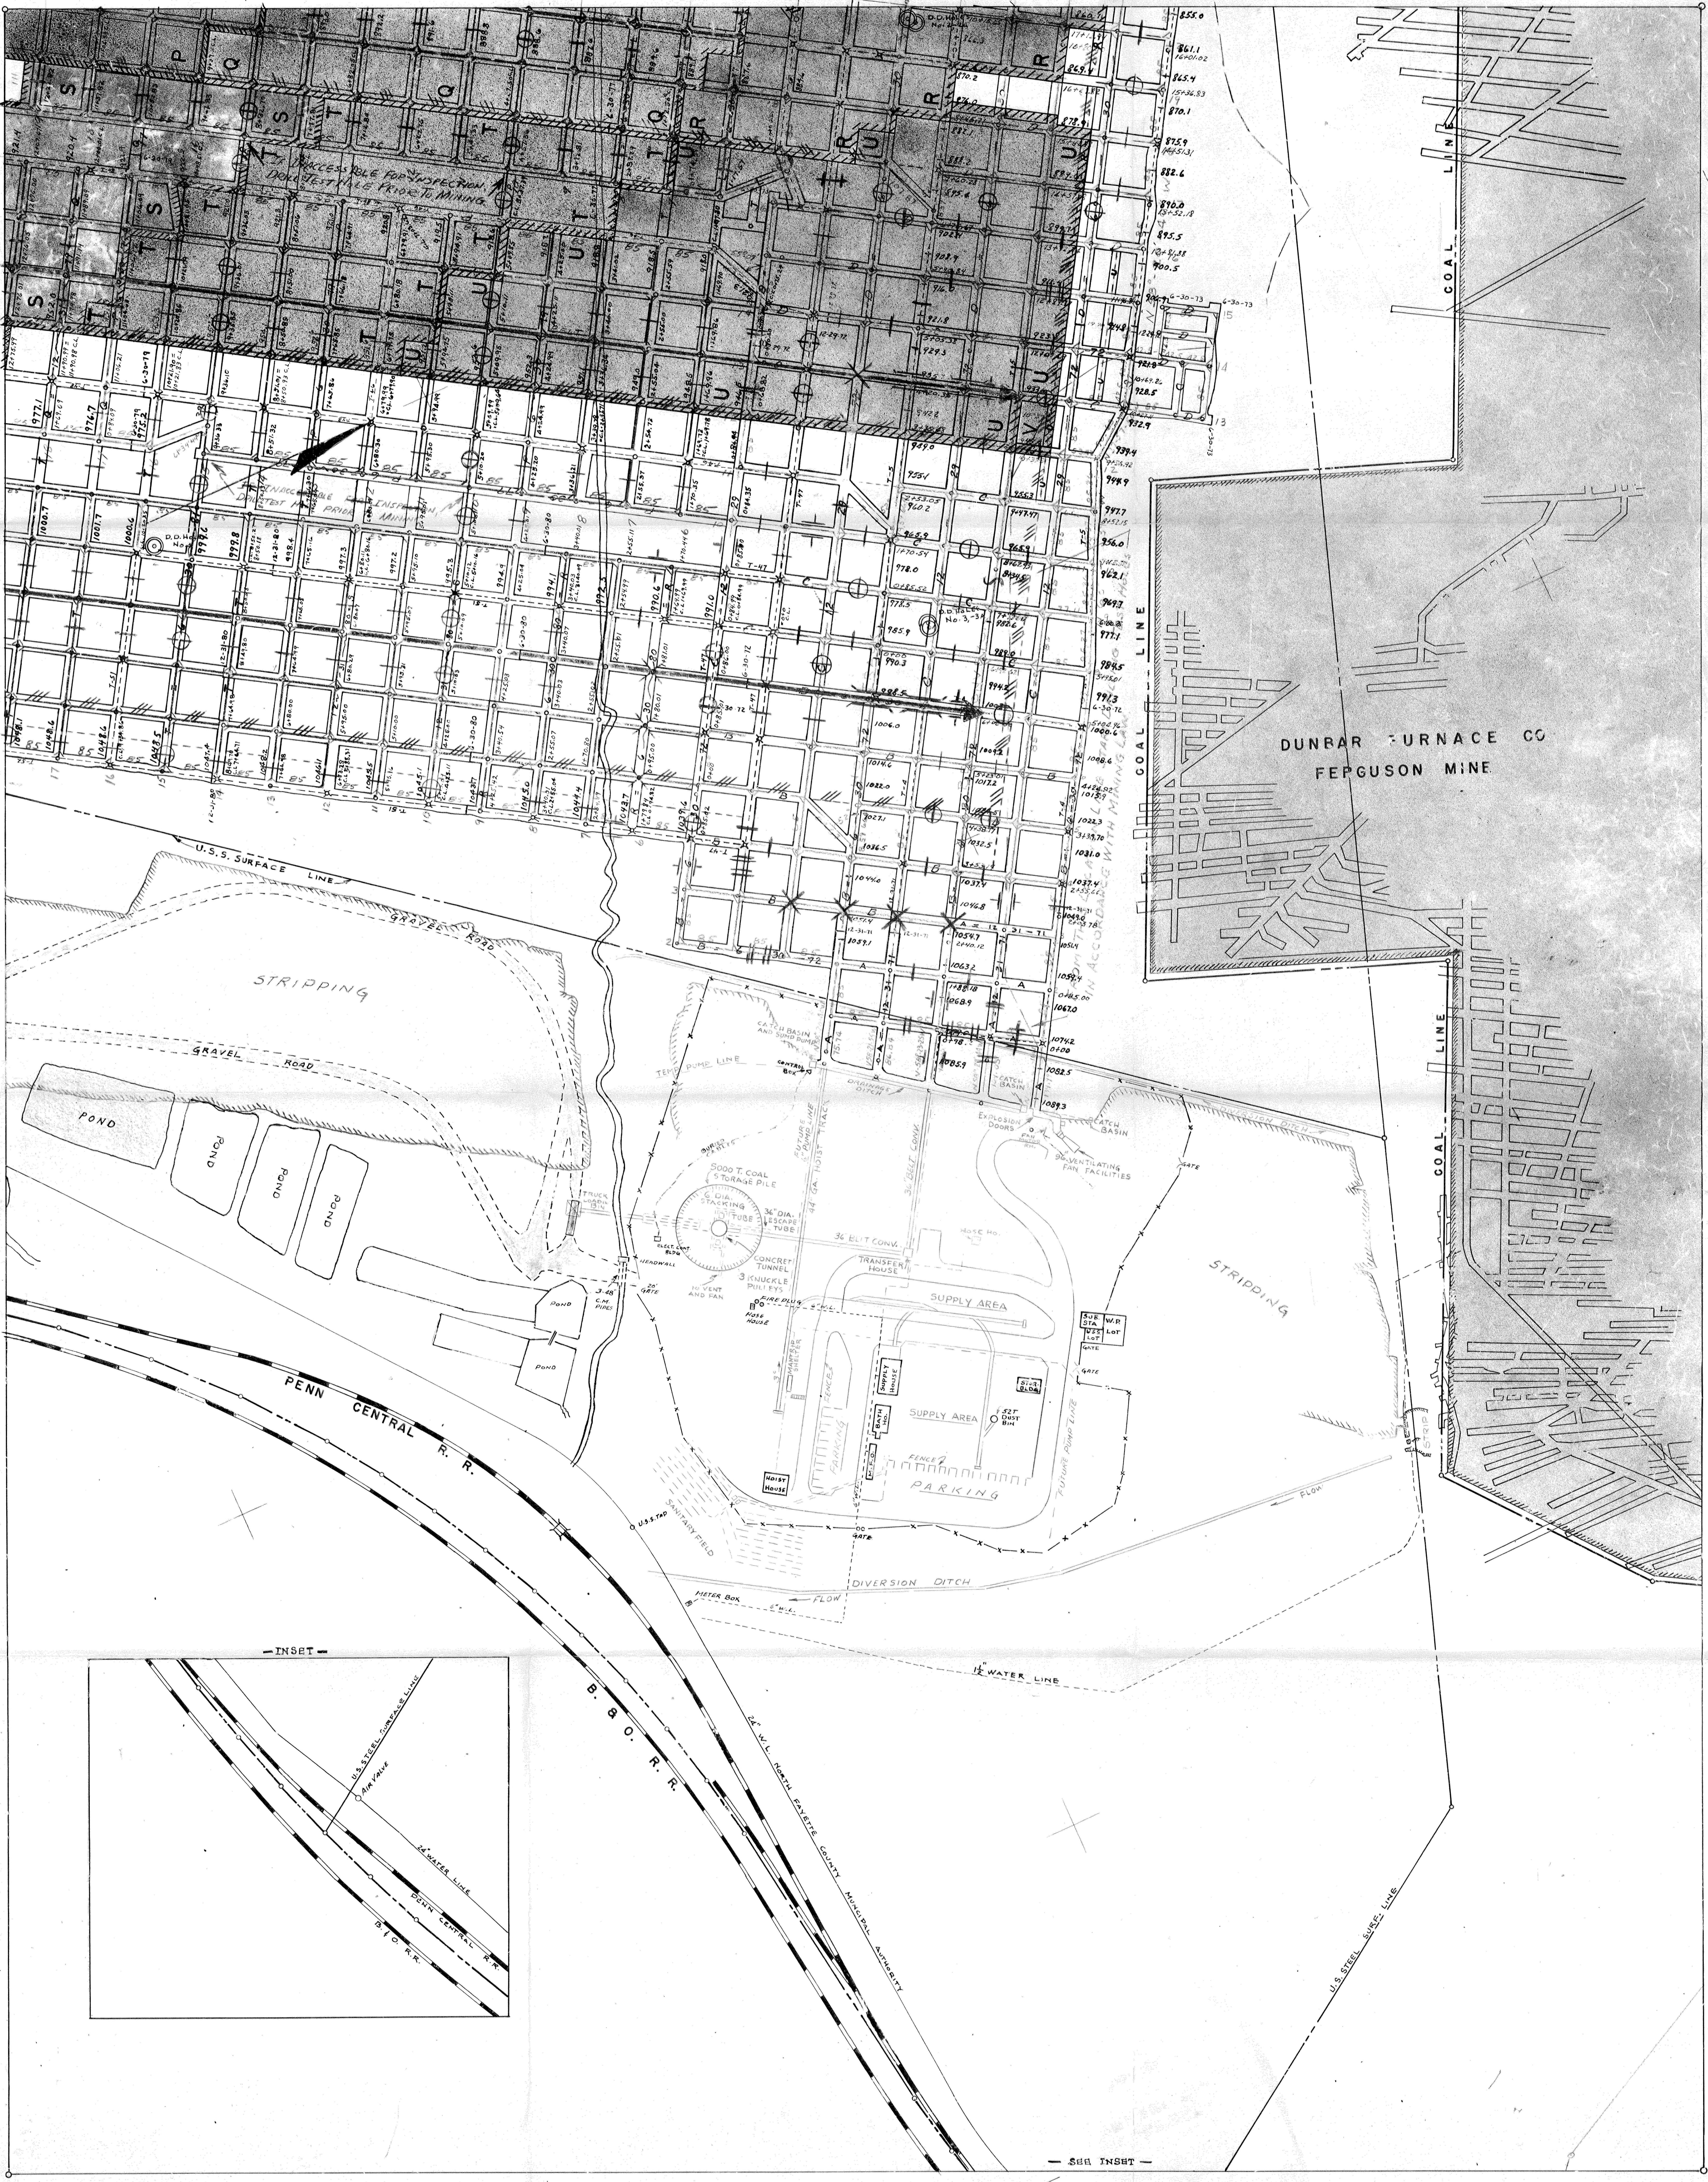
INACCESSIBLE FOR INSPECTION. DRILL TEST HOLE PRIOR TO MINING.
D.D. HOLE No. 3, 3A
U.S.S. SURFACE LINE
GRAVEL ROAD
STRIPPING
GRAVEL ROAD
POND
POND
POND
POND
POND
POND
TRUCK LOADING BIN
3-48" C.M. PIPES
20' GATE
HEADWALL
ELECT. CONT. BLDG
5000 T. COAL STORAGE PILE
6' DIA. STACKING TUBE
36" DIA. ESCAPE TUBE
CONCRETE TUNNEL
3 KNUCKLE PULLEYS
10' VENT AND FAN
FIRE PLUG
6" W.L.
HOSE HOUSE
BURIED CABLES
TEMP. PUMP LINE
CATCH BASIN AND SUMP PUMP
CONTROL BOX
DRAINAGE DITCH
FUTURE 6" PUMP LINE
44" GA. HOIST TRACK
36" BELT CONV.
36" BELT CONV.
TRANSFER HOUSE
HOSE HO.
SUPPLY AREA
MANTRIP SHELTER
FENCE
PARKING
SUPPLY HOUSE
BATH HO.
M.F.O.
SUPPLY AREA
52T DUST BIN
STOR. BLDG.
FENCE
PARKING
HOIST HOUSE
GATE
U.S.S. TAP
SANITARY FIELD
DIVERSION DITCH
METER BOX
6" W.L.
FLOW
1½" WATER LINE
EXPLOSION DOORS
FAN MOTOR RM.
96" VENTILATING FAN FACILITIES
CATCH BASIN
CATCH BASIN
DIVERSION DITCH
GATE
STRIPPING
SUB STA.
W.P. LOT
USS LOT
GATE
GATE
FUTURE PUMP LINE
FLOW
STRIP
COAL LINE
COAL LINE
COAL LINE
COAL LINE
DUNBAR FURNACE CO
FERGUSON MINE
PENN CENTRAL R.R.
B. & O. R.R.
24" W.L. NORTH FAYETTE COUNTY MUNICIPAL AUTHORITY
U.S. STEEL SURF. LINE
INSET
U.S. STEEL SURFACE LINE
AIR VALVE
24" WATER LINE
PENN CENTRAL R.R.
B. & O. R.R.
SEE INSET

MT. BRADDOCK — 1

FIT—TO—2

MT. BRADDOCK—1