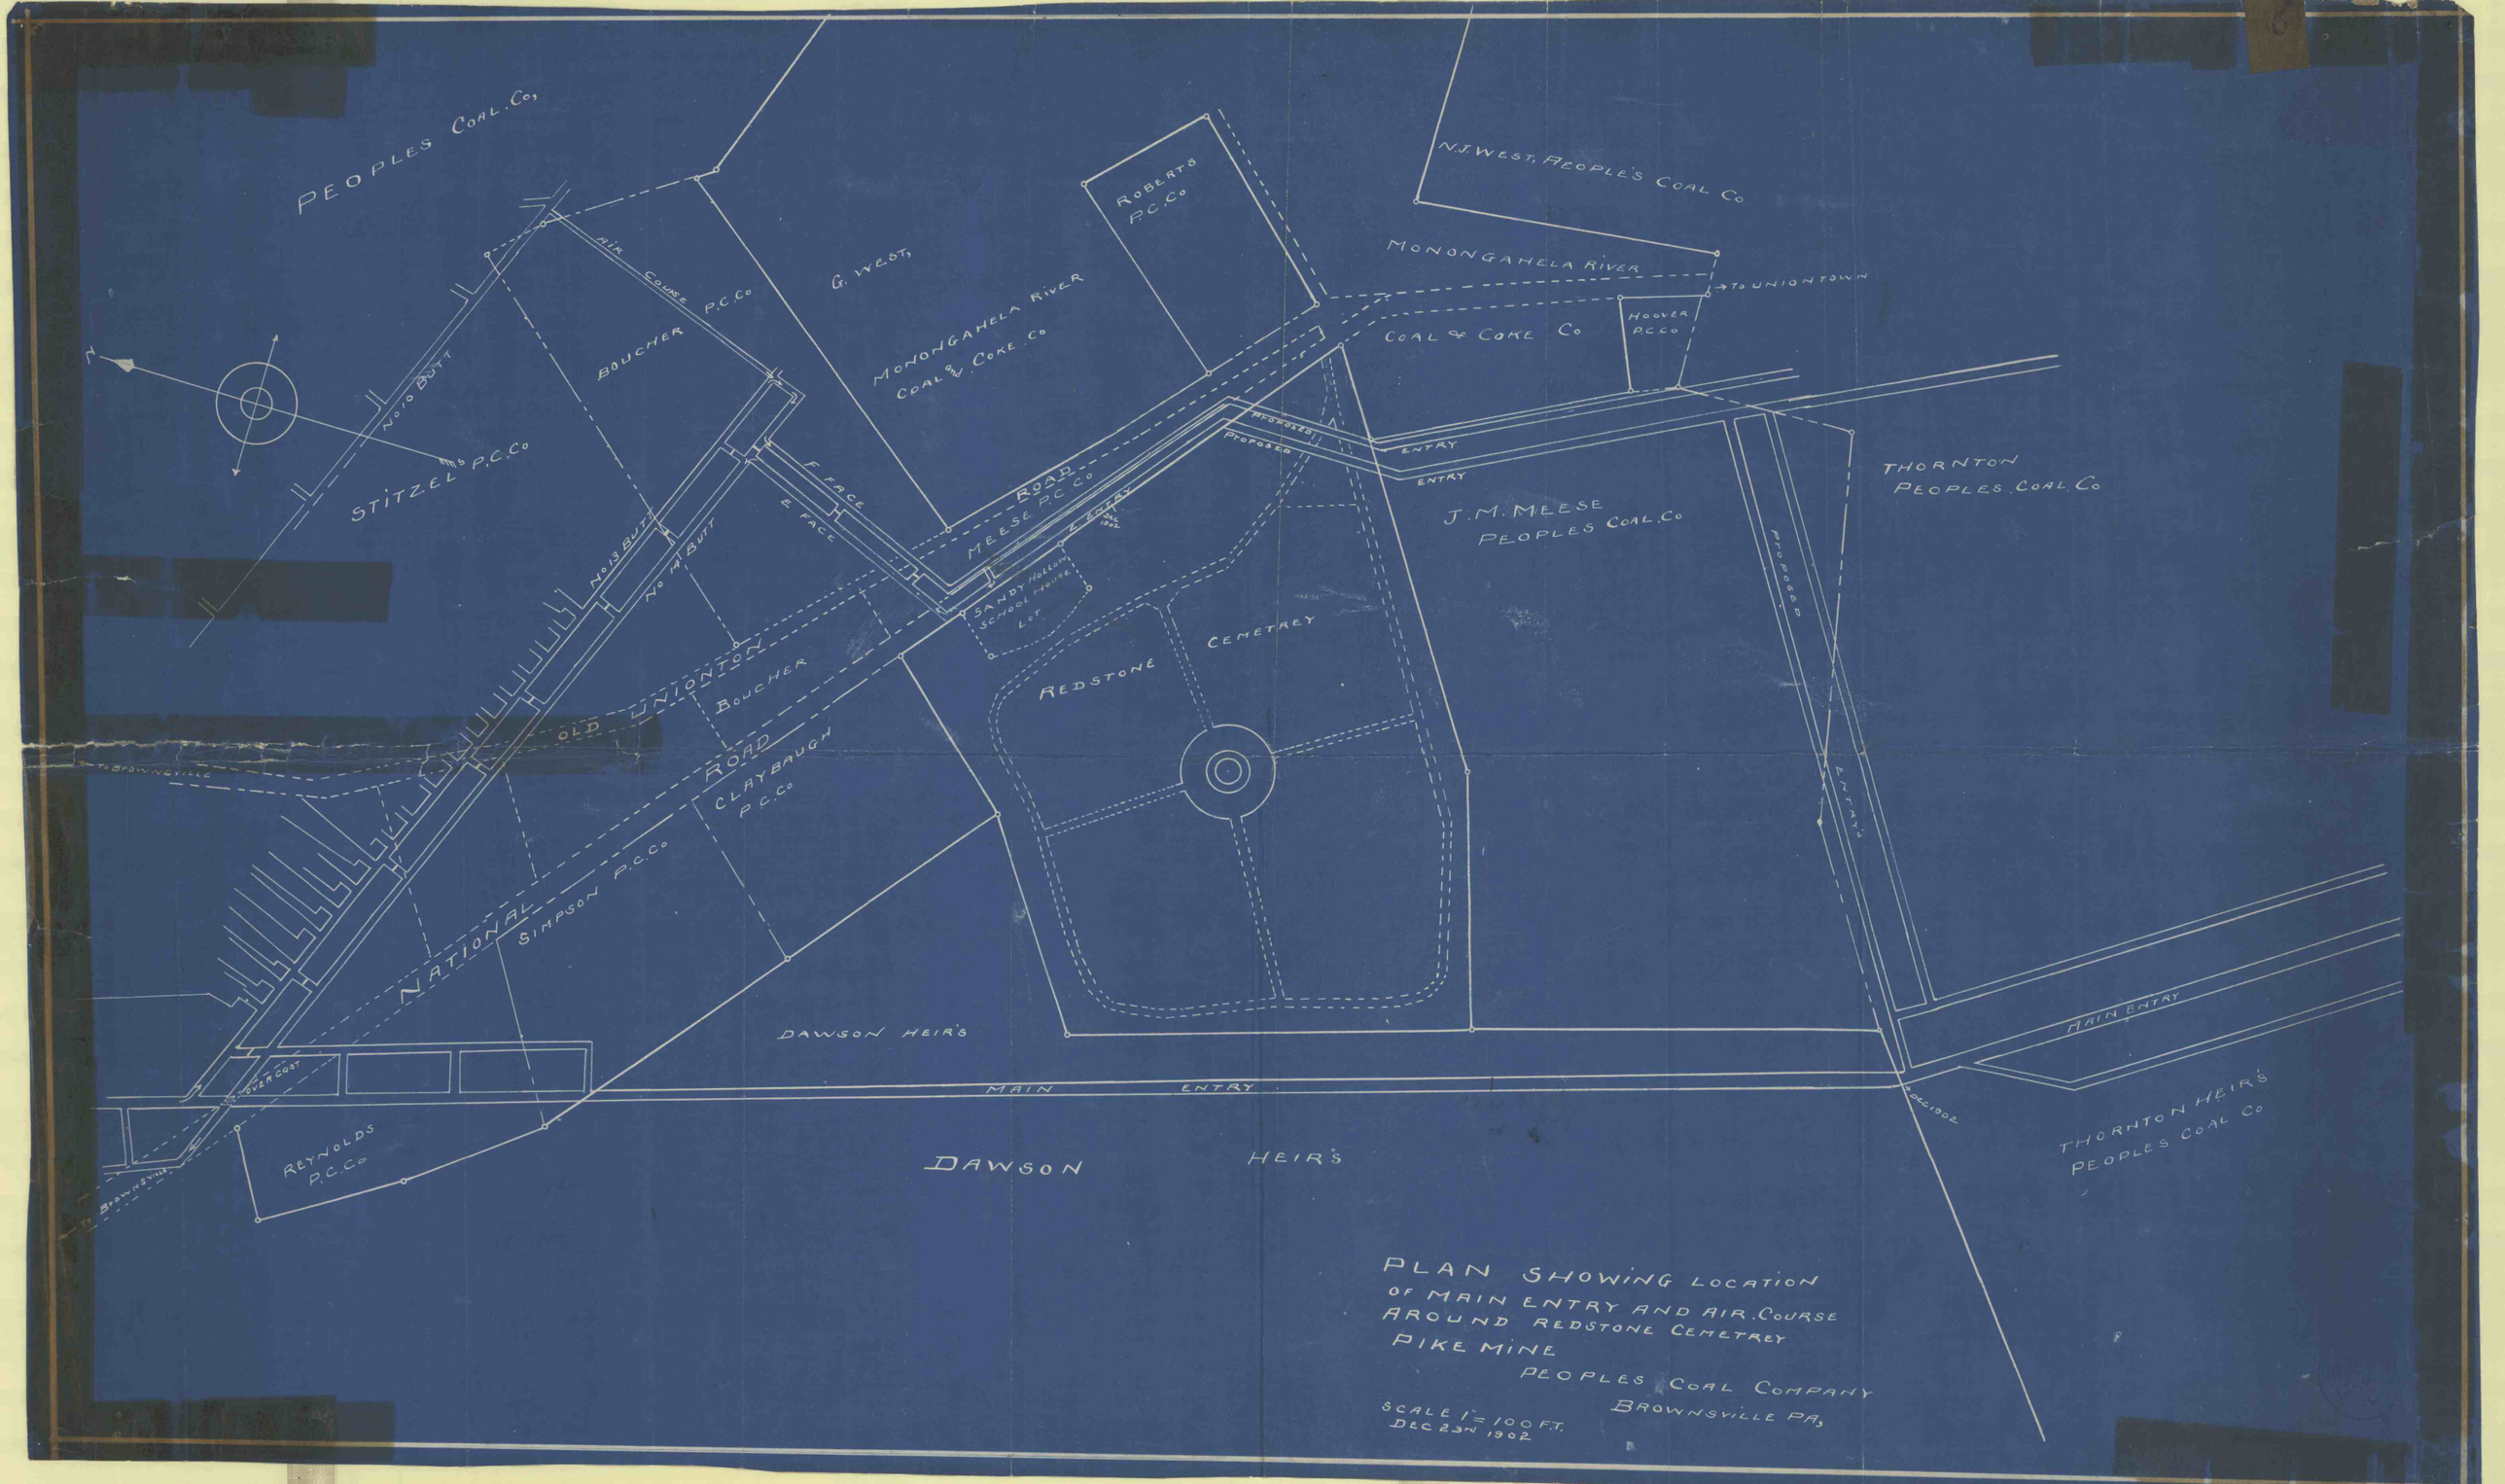
PEOPLES COAL Co,
N.J. WEST, PEOPLE'S COAL Co
ROBERTS P.C.Co
G. WEST,
MONONGAHELA RIVER
TO UNIONTOWN
HOOVER P.C.Co
COAL & COKE Co
AIR COURSE
BOUCHER P.C.Co
MONONGAHELA RIVER
COAL and COKE Co
N
No 10 BUTT
STITZEL No P.C.Co
No 13 BUTT
No 14 BUTT
F FACE
E FACE
ROAD
MEESE P.C.Co
PROPOSED
ENTRY
ENTRY
J.M. MEESE
PEOPLES COAL Co
THORNTON
PEOPLES COAL Co
SANDY HOLLOW SCHOOL HOUSE LOT
REDSTONE
CEMETREY
OLD UNIONTON ROAD
BOUCHER
CLAYBAUGH P.C.Co
TO BROWNSVILLE
NATIONAL
SIMPSON P.C.Co
DAWSON HEIR'S
MAIN ENTRY
MAIN ENTRY
OVER COAT
REYNOLDS P.C.Co
TO BROWNSVILLE
DAWSON
HEIR'S
THORNTON HEIR'S
PEOPLES COAL Co
PLAN SHOWING LOCATION
OF MAIN ENTRY AND AIR COURSE
AROUND REDSTONE CEMETREY
PIKE MINE
PEOPLES COAL COMPANY
BROWNSVILLE PA,
SCALE 1" = 100 F.T.
DEC 23rd 1902