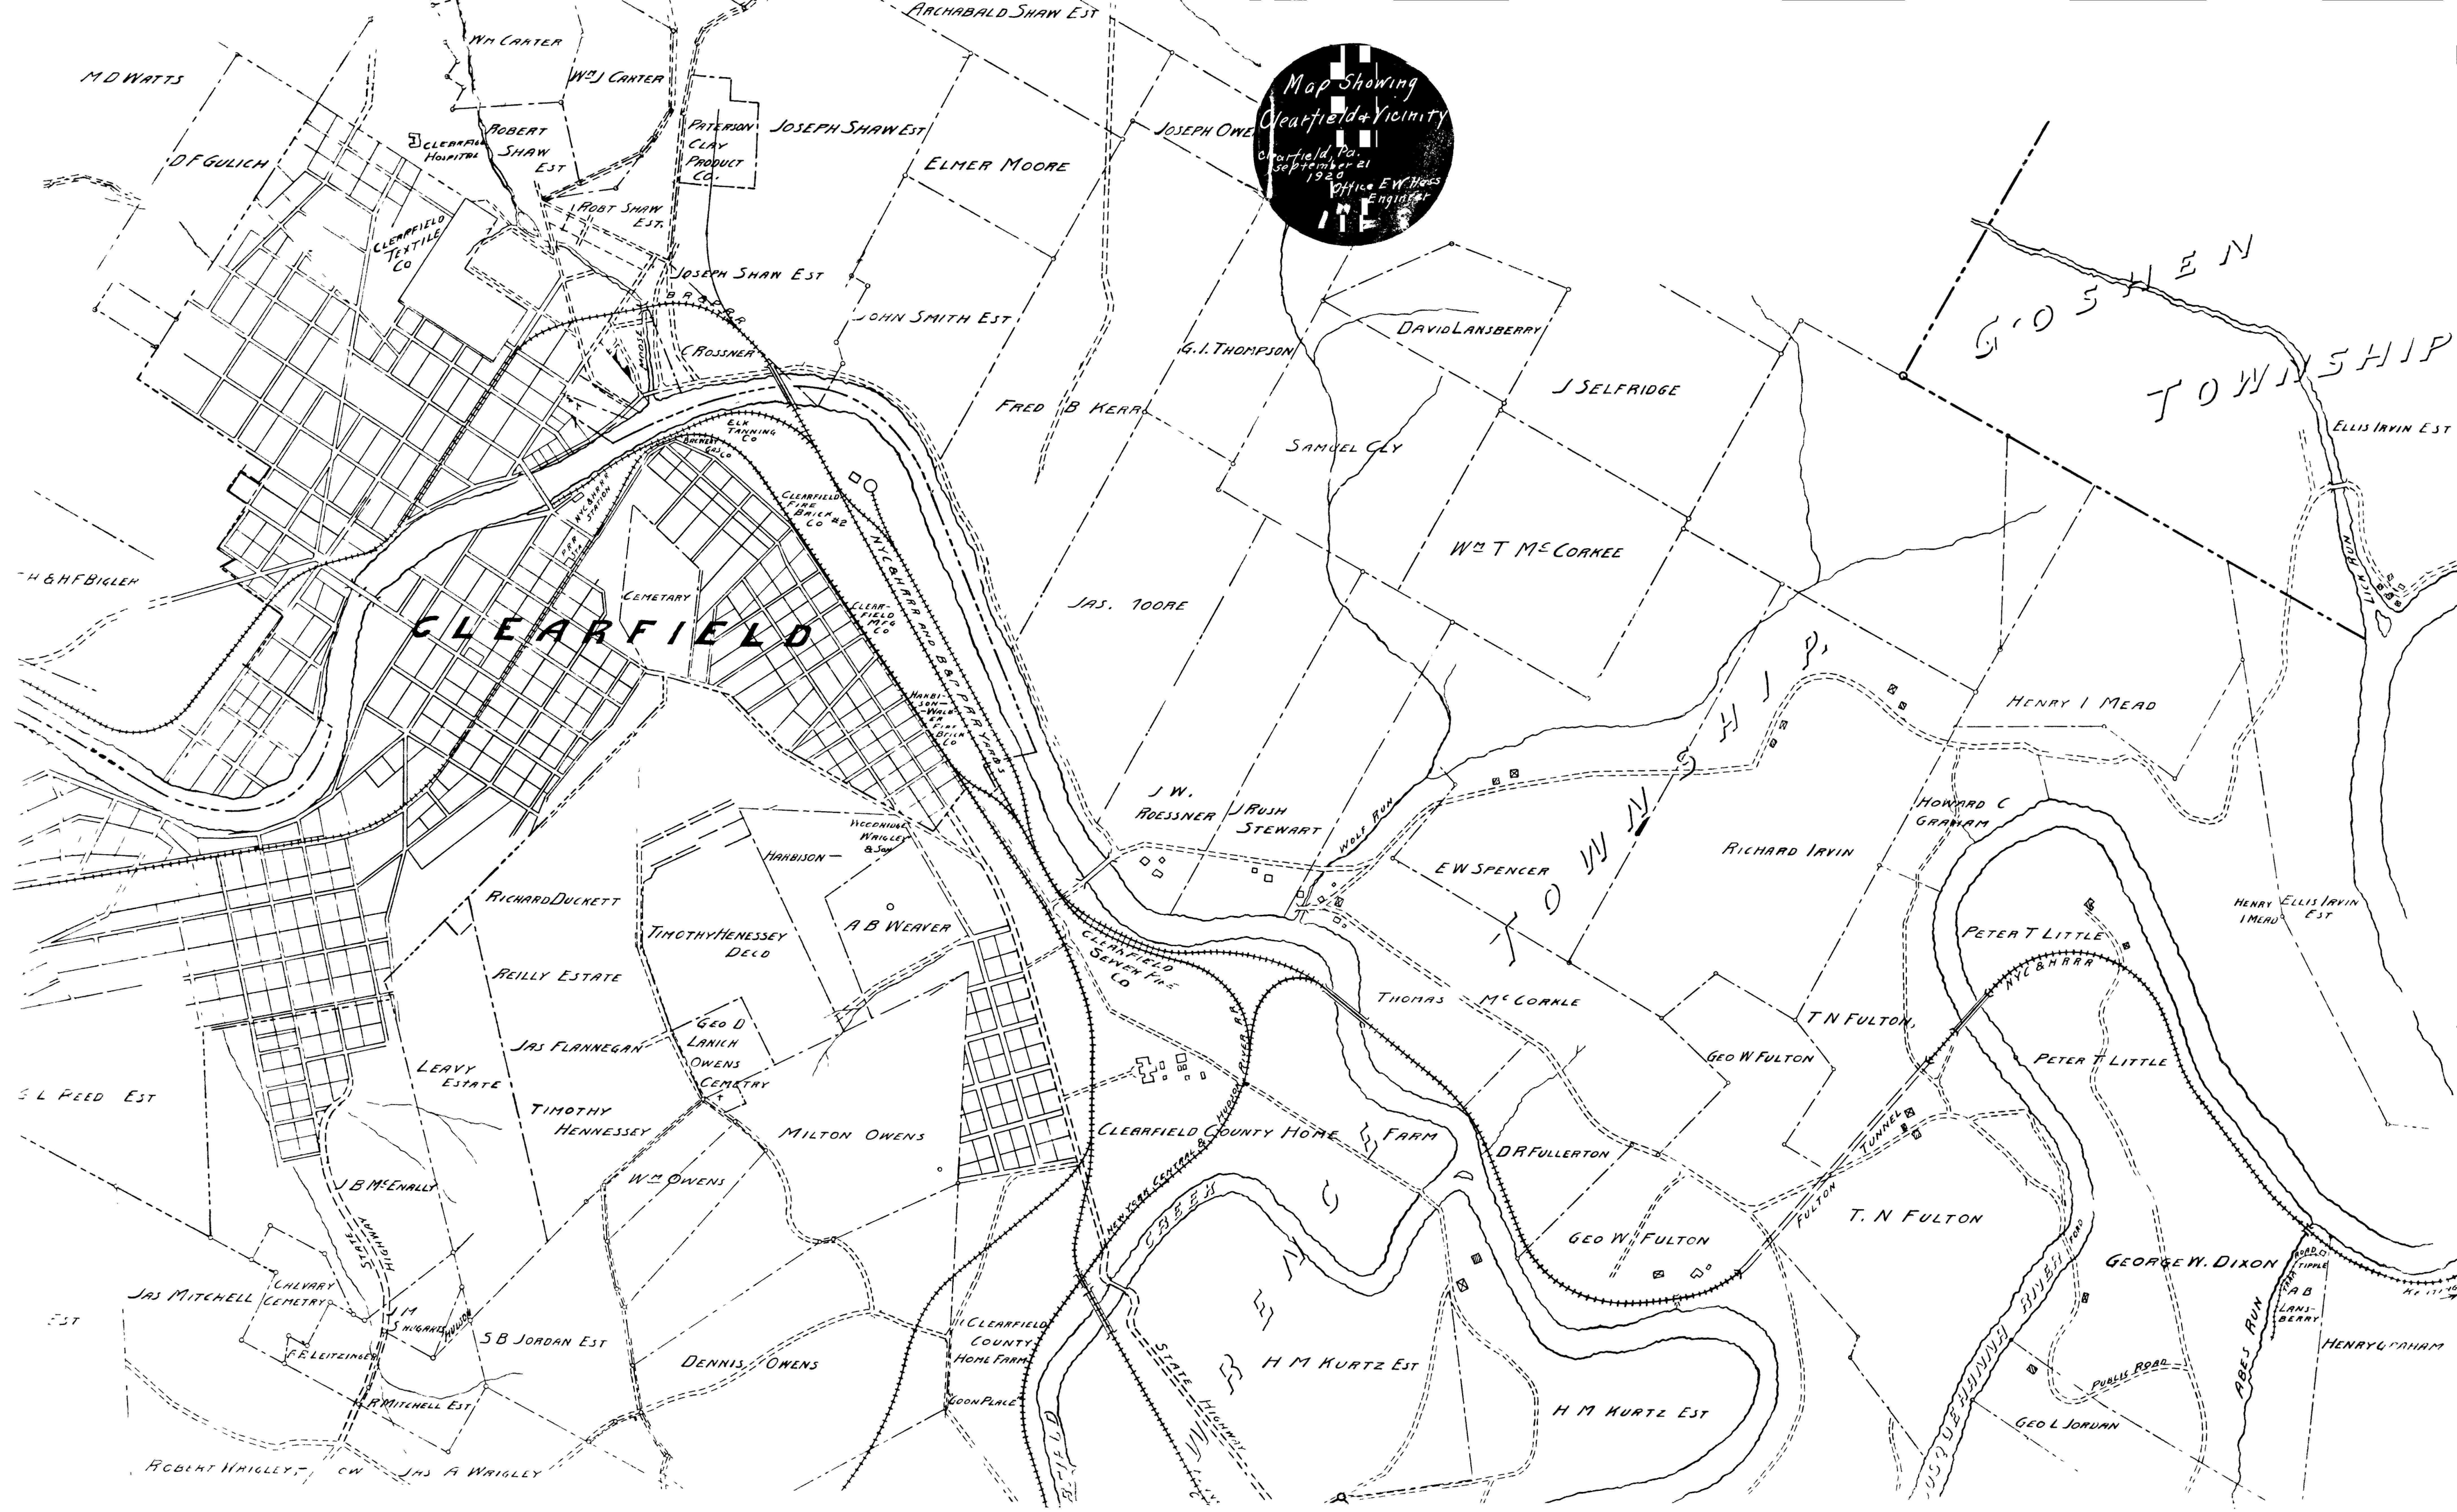
Map Showing
Clearfield & Vicinity
Clearfield, Pa.
September 21
1920
Office E.W. Hoes
Engineer
CLEARFIELD
GOSHEN TOWNSHIP
LAWRENCE TOWNSHIP
CLEARFIELD CREEK
M D WATTS
D F GULICH
CLEARFIELD HOSPITAL
WM CARTER
WM J CARTER
ROBERT SHAW EST
ROBT SHAW EST.
CLEARFIELD TEXTILE CO
PATERSON CLAY PRODUCT CO.
JOSEPH SHAW EST
ARCHABALD SHAW EST
ELMER MOORE
JOSEPH OWEN
JOSEPH SHAW EST
JOHN SMITH EST
C ROSSNER
B R & P R R
ELK TANNING CO
BARRETT FOLLO
CLEARFIELD FIRE BRICK CO
NYC & HRRR
NYC & HRRR STATION
CEMETARY
CLEARFIELD MFG CO
HARBISON-WALKER REF. FOR. BRICK CO
H & H F BIGLER
FRED B KERR
G.I. THOMPSON
DAVID LANSBERRY
J SELFRIDGE
SAMUEL CLY
WM T MCCORKEE
JAS. MOORE
ELLIS IRVIN EST
NORTH BRANCH
HENRY I MEAD
J W. ROESSNER
J RUSH STEWART
WOLF RUN
E W SPENCER
RICHARD IRVIN
HOWARD C GRAHAM
HARBISON
MCCONNIGLE WRIGLEY & SON
RICHARD DUCKETT
TIMOTHY HENESSEY DECD
A B WEAVER
CLEARFIELD SEWER PIPE CO
REILLY ESTATE
THOMAS MCCORKLE
PETER T LITTLE
HENRY I MEAD
ELLIS IRVIN EST
NYC & HRRR
T N FULTON
GEO W FULTON
PETER T LITTLE
JAS FLANNEGAN
GEO D LANICH
OWENS CEMETRY
LEAVY ESTATE
TIMOTHY HENNESSEY
MILTON OWENS
CLEARFIELD COUNTY HOME FARM
D R FULLERTON
TUNNEL
FULTON
S L REED EST
J B MCENALLY
STATE HIGHWAY
W M OWENS
NEW YORK CENTRAL & HUDSON RIVER R.R.
GEO W FULTON
T. N FULTON
GEORGE W. DIXON
JAS MITCHELL
CALVARY CEMETRY
S HIGHWAY
FULTON
S B JORDAN EST
DENNIS OWENS
CLEARFIELD COUNTY HOME FARM
MOON PLACE
STATE HIGHWAY
H M KURTZ EST
H M KURTZ EST
PUBLIC ROAD
GEO L JORDAN
ABES RUN
A B LANSBERRY
HENRY GRAHAM
ROBERT WRIGLEY
JAS A WRIGLEY