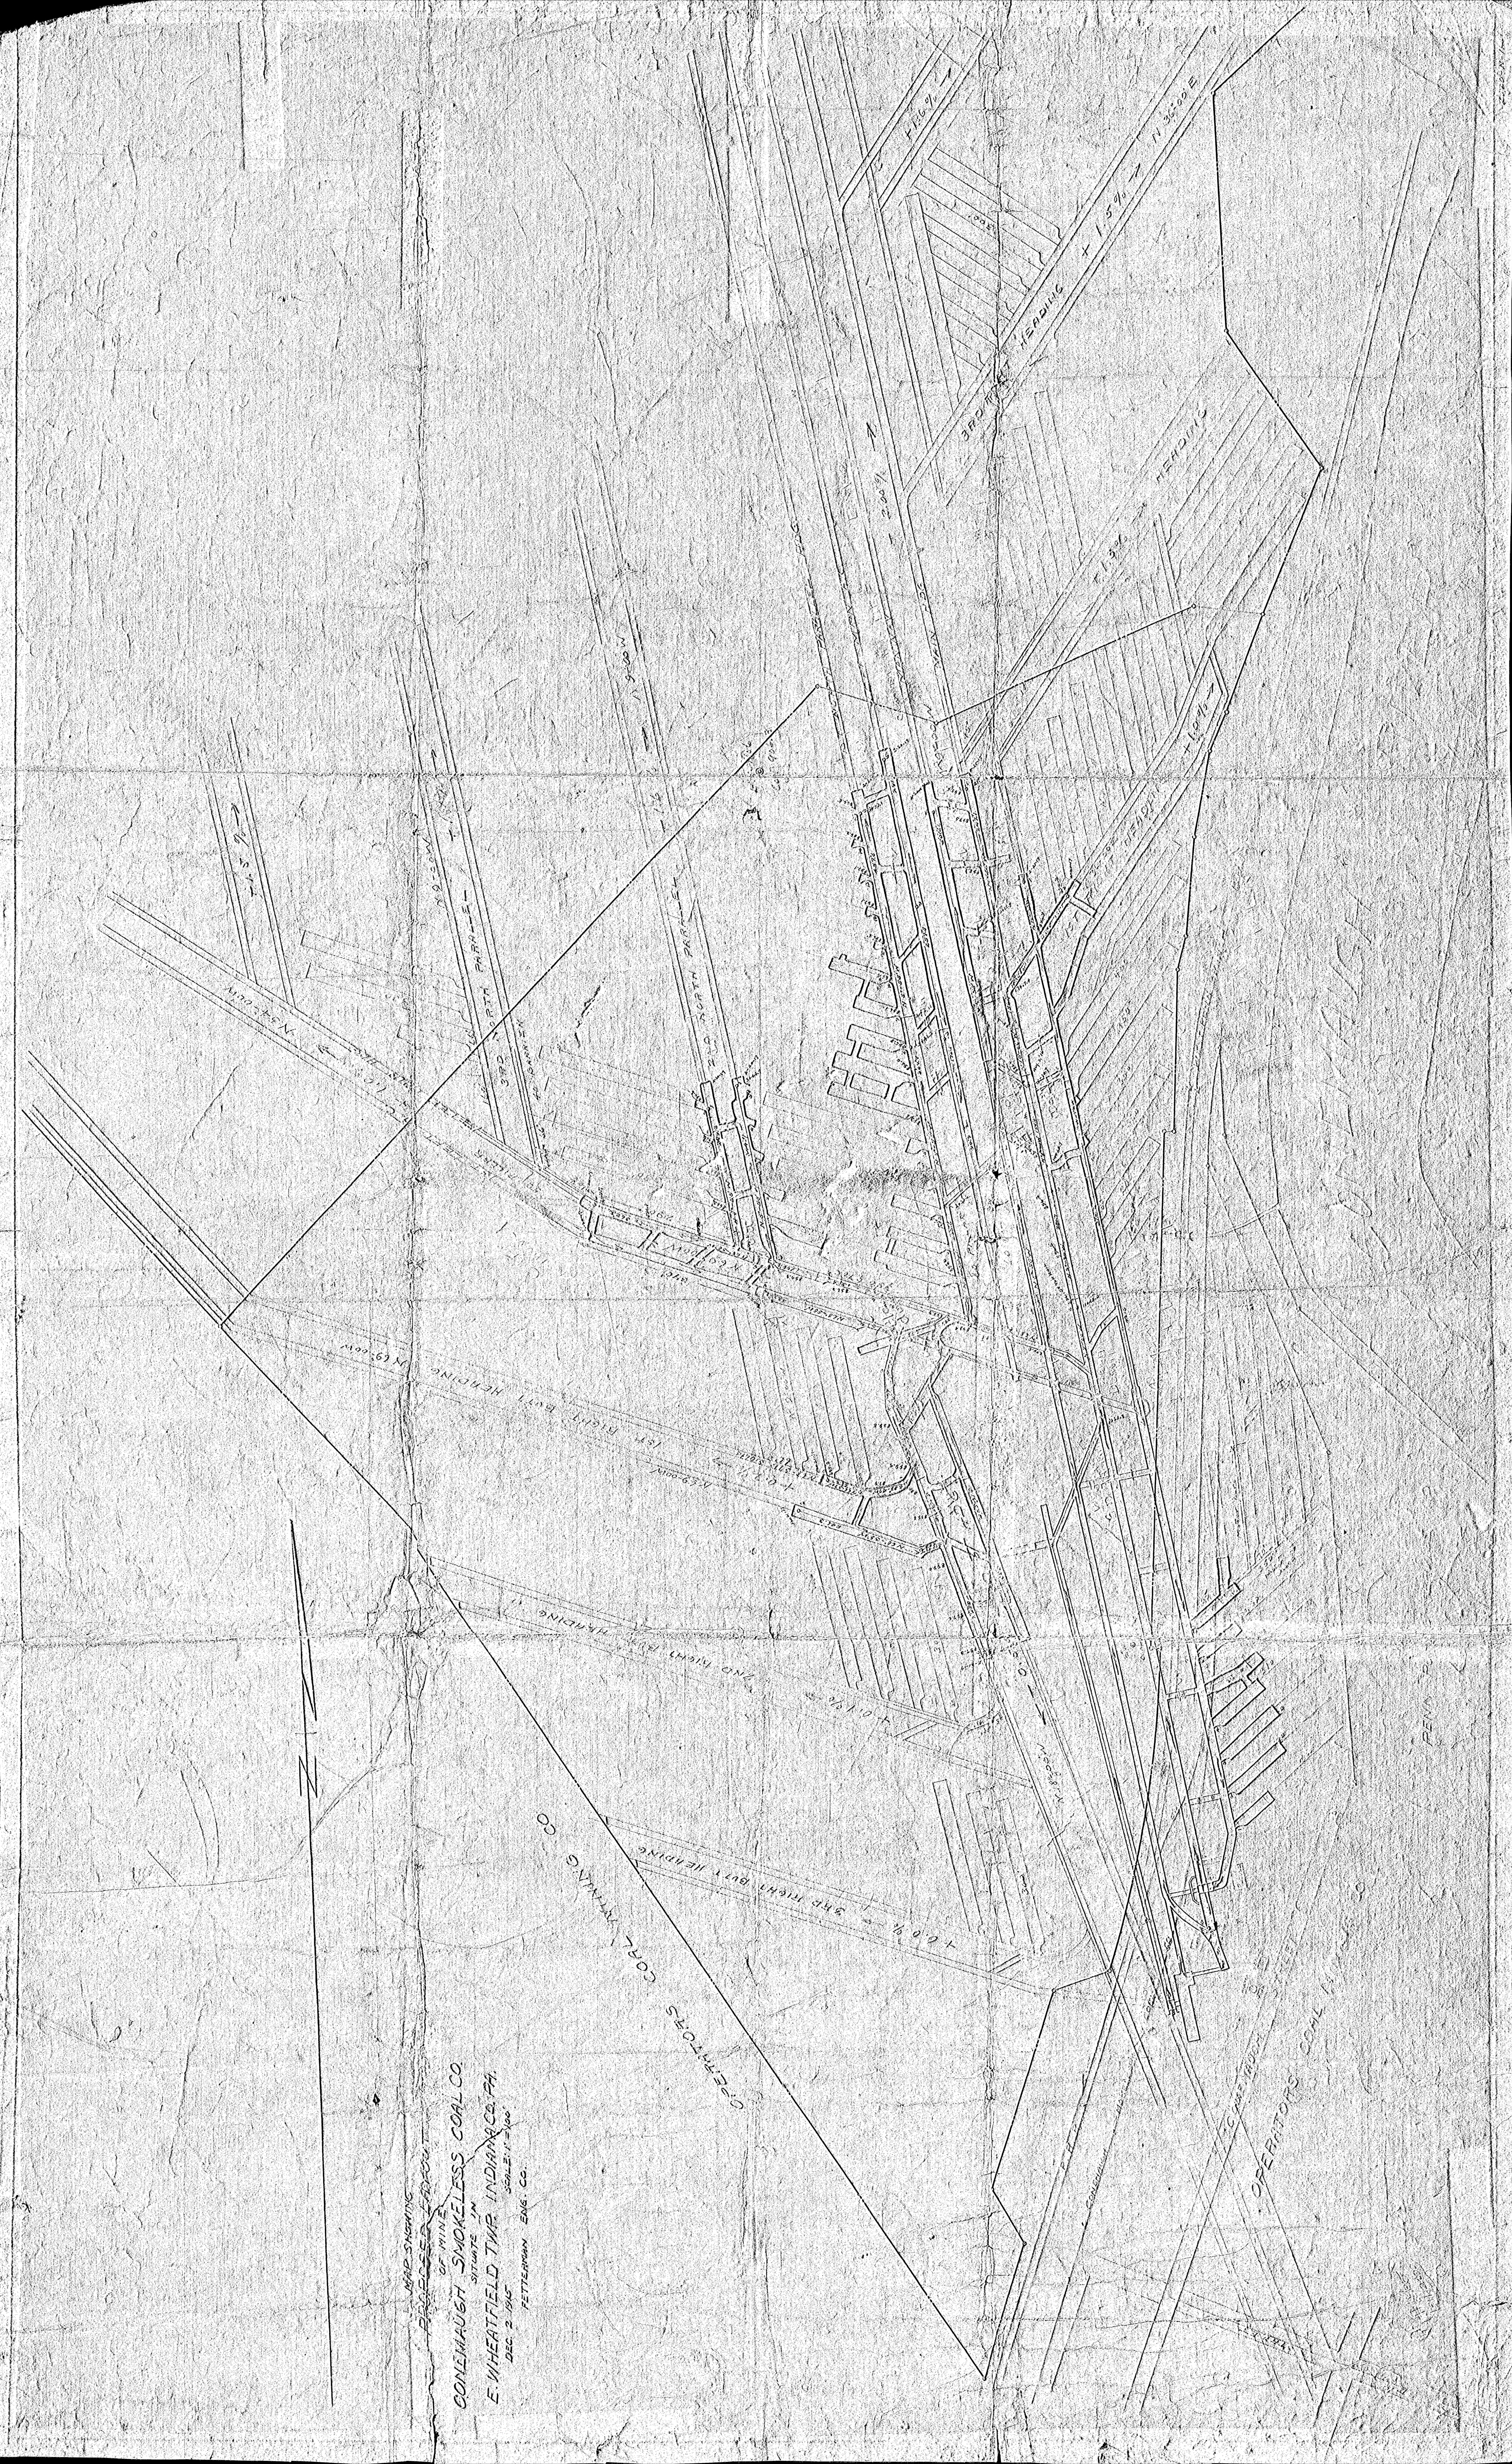

3RD RIGHT HEADING + 1.5% ↗ N 36°00 E
+1.6% ↗
2.0%
HEADING
+ 1.5%
1ST RIGHT HEADING
+ 1.0% ↗
3RD NORTH PARALLEL
2ND NORTH PARALLEL
N 9°00 W
N 54°00 W
1ST RIGHT BUTT HEADING N 69°00 W
+0.4%
2ND RIGHT BUTT HEADING
+0.4%
3RD RIGHT BUTT HEADING
+0.0%
N 18°00 W
OPERATORS COAL MINING CO
OPERATORS COAL
CONEMAUGH
PENN

MAP SHOWING
PROPOSED LAYOUT
OF MINE
CONEMAUGH SMOKELESS COAL CO.
SITUATE IN
E. WHEATFIELD TWP. INDIANA CO. PA.
DEC. 2 1915 SCALE 1"=100'
FETTERMAN ENG. CO.