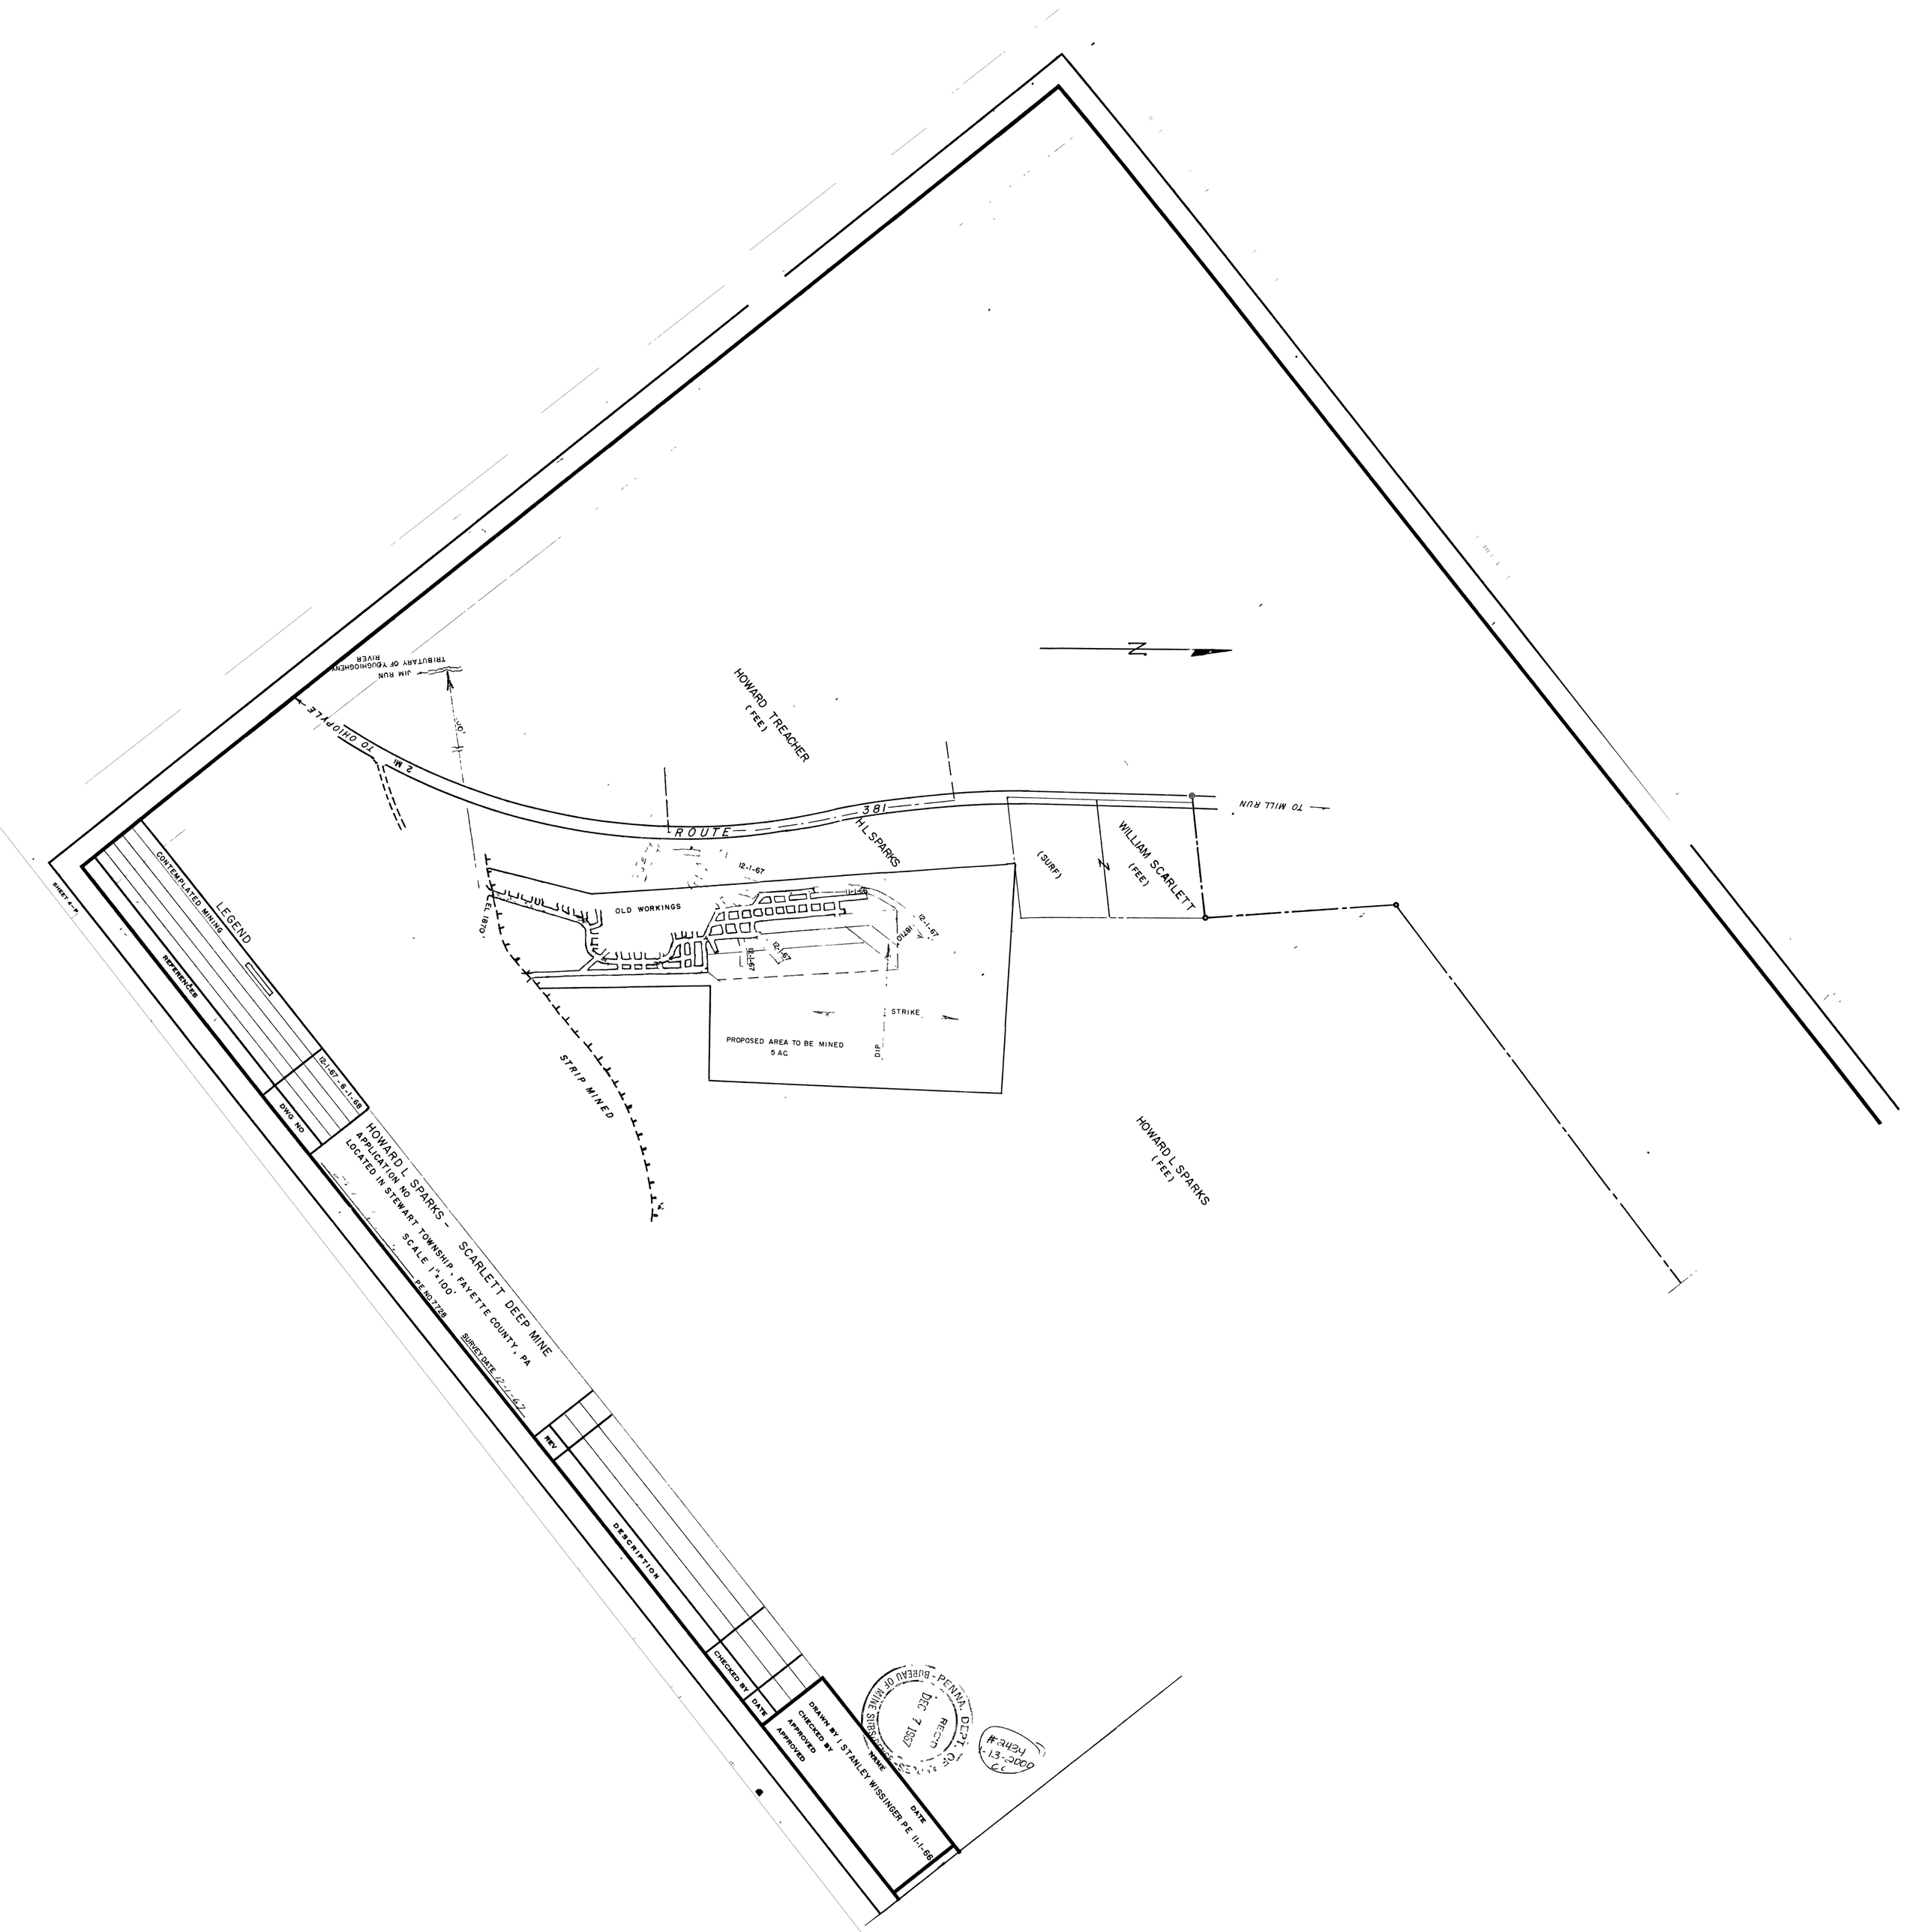
N
HOWARD TREACHER
(FEE)
TO MILL RUN
WILLIAM SCARLETT
(FEE)
(SURF)
HL SPARKS
ROUTE 381
12-1-67
OLD WORKINGS
EL 1870'
STRIP MINED
STRIKE
DIP
PROPOSED AREA TO BE MINED
5 AC
HOWARD L SPARKS
(FEE)
2 MI. TO OHIOPYLE
JIM RUN
TRIBUTARY OF YOUGHIOGHENY RIVER
LEGEND
CONTEMPLATED MINING
REFERENCES
SHEET 4-7
DWG NO
12-1-67 - 6-1-68
HOWARD L SPARKS - SCARLETT DEEP MINE
APPLICATION NO
LOCATED IN STEWART TOWNSHIP, FAYETTE COUNTY, PA
SCALE 1" = 100'
PE NO 7728
SURVEY DATE 12-1-67
REV
DESCRIPTION
CHECKED BY
DATE
DRAWN BY I STANLEY WISSINGER PE 11-1-66
CHECKED BY
APPROVED
APPROVED
NAME
DATE
SUBMITTED
PENNA. DEPT. OF MINE BUREAU
DEC 7 1967
#2434
-13-2009