




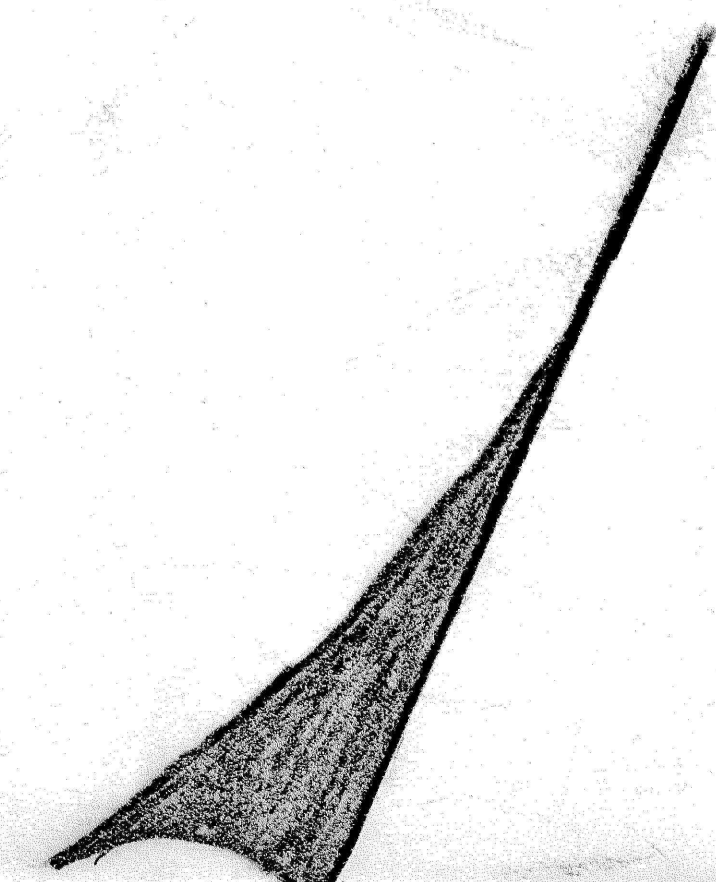

Scale:
1" = 100'

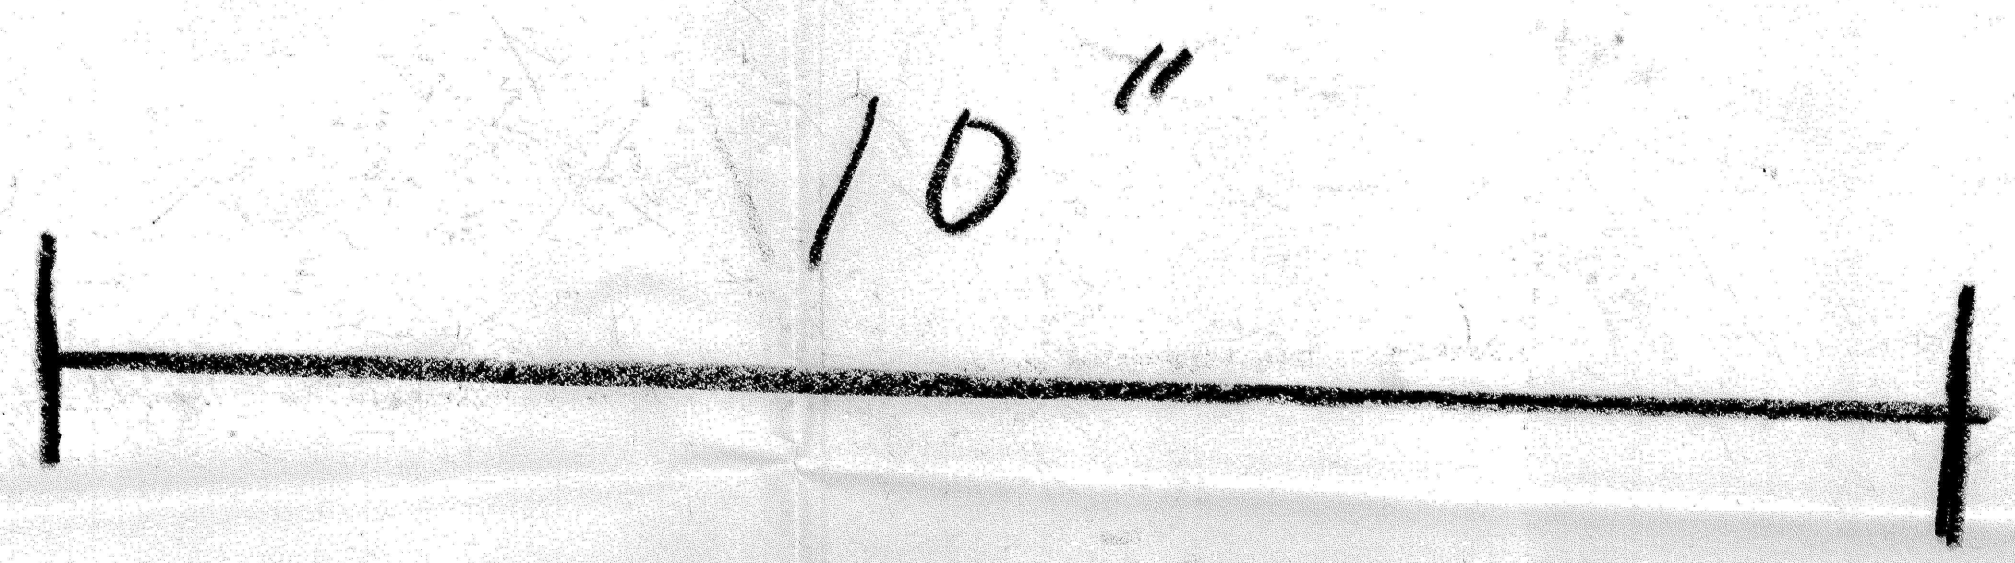

Lingle Coal Co.
Coal Mines
Goshen, Ind. Clearfield Co.
1950
Scale: 1 inch = 100 feet
Yost, Brannfield, & Hers
Narrow on part A

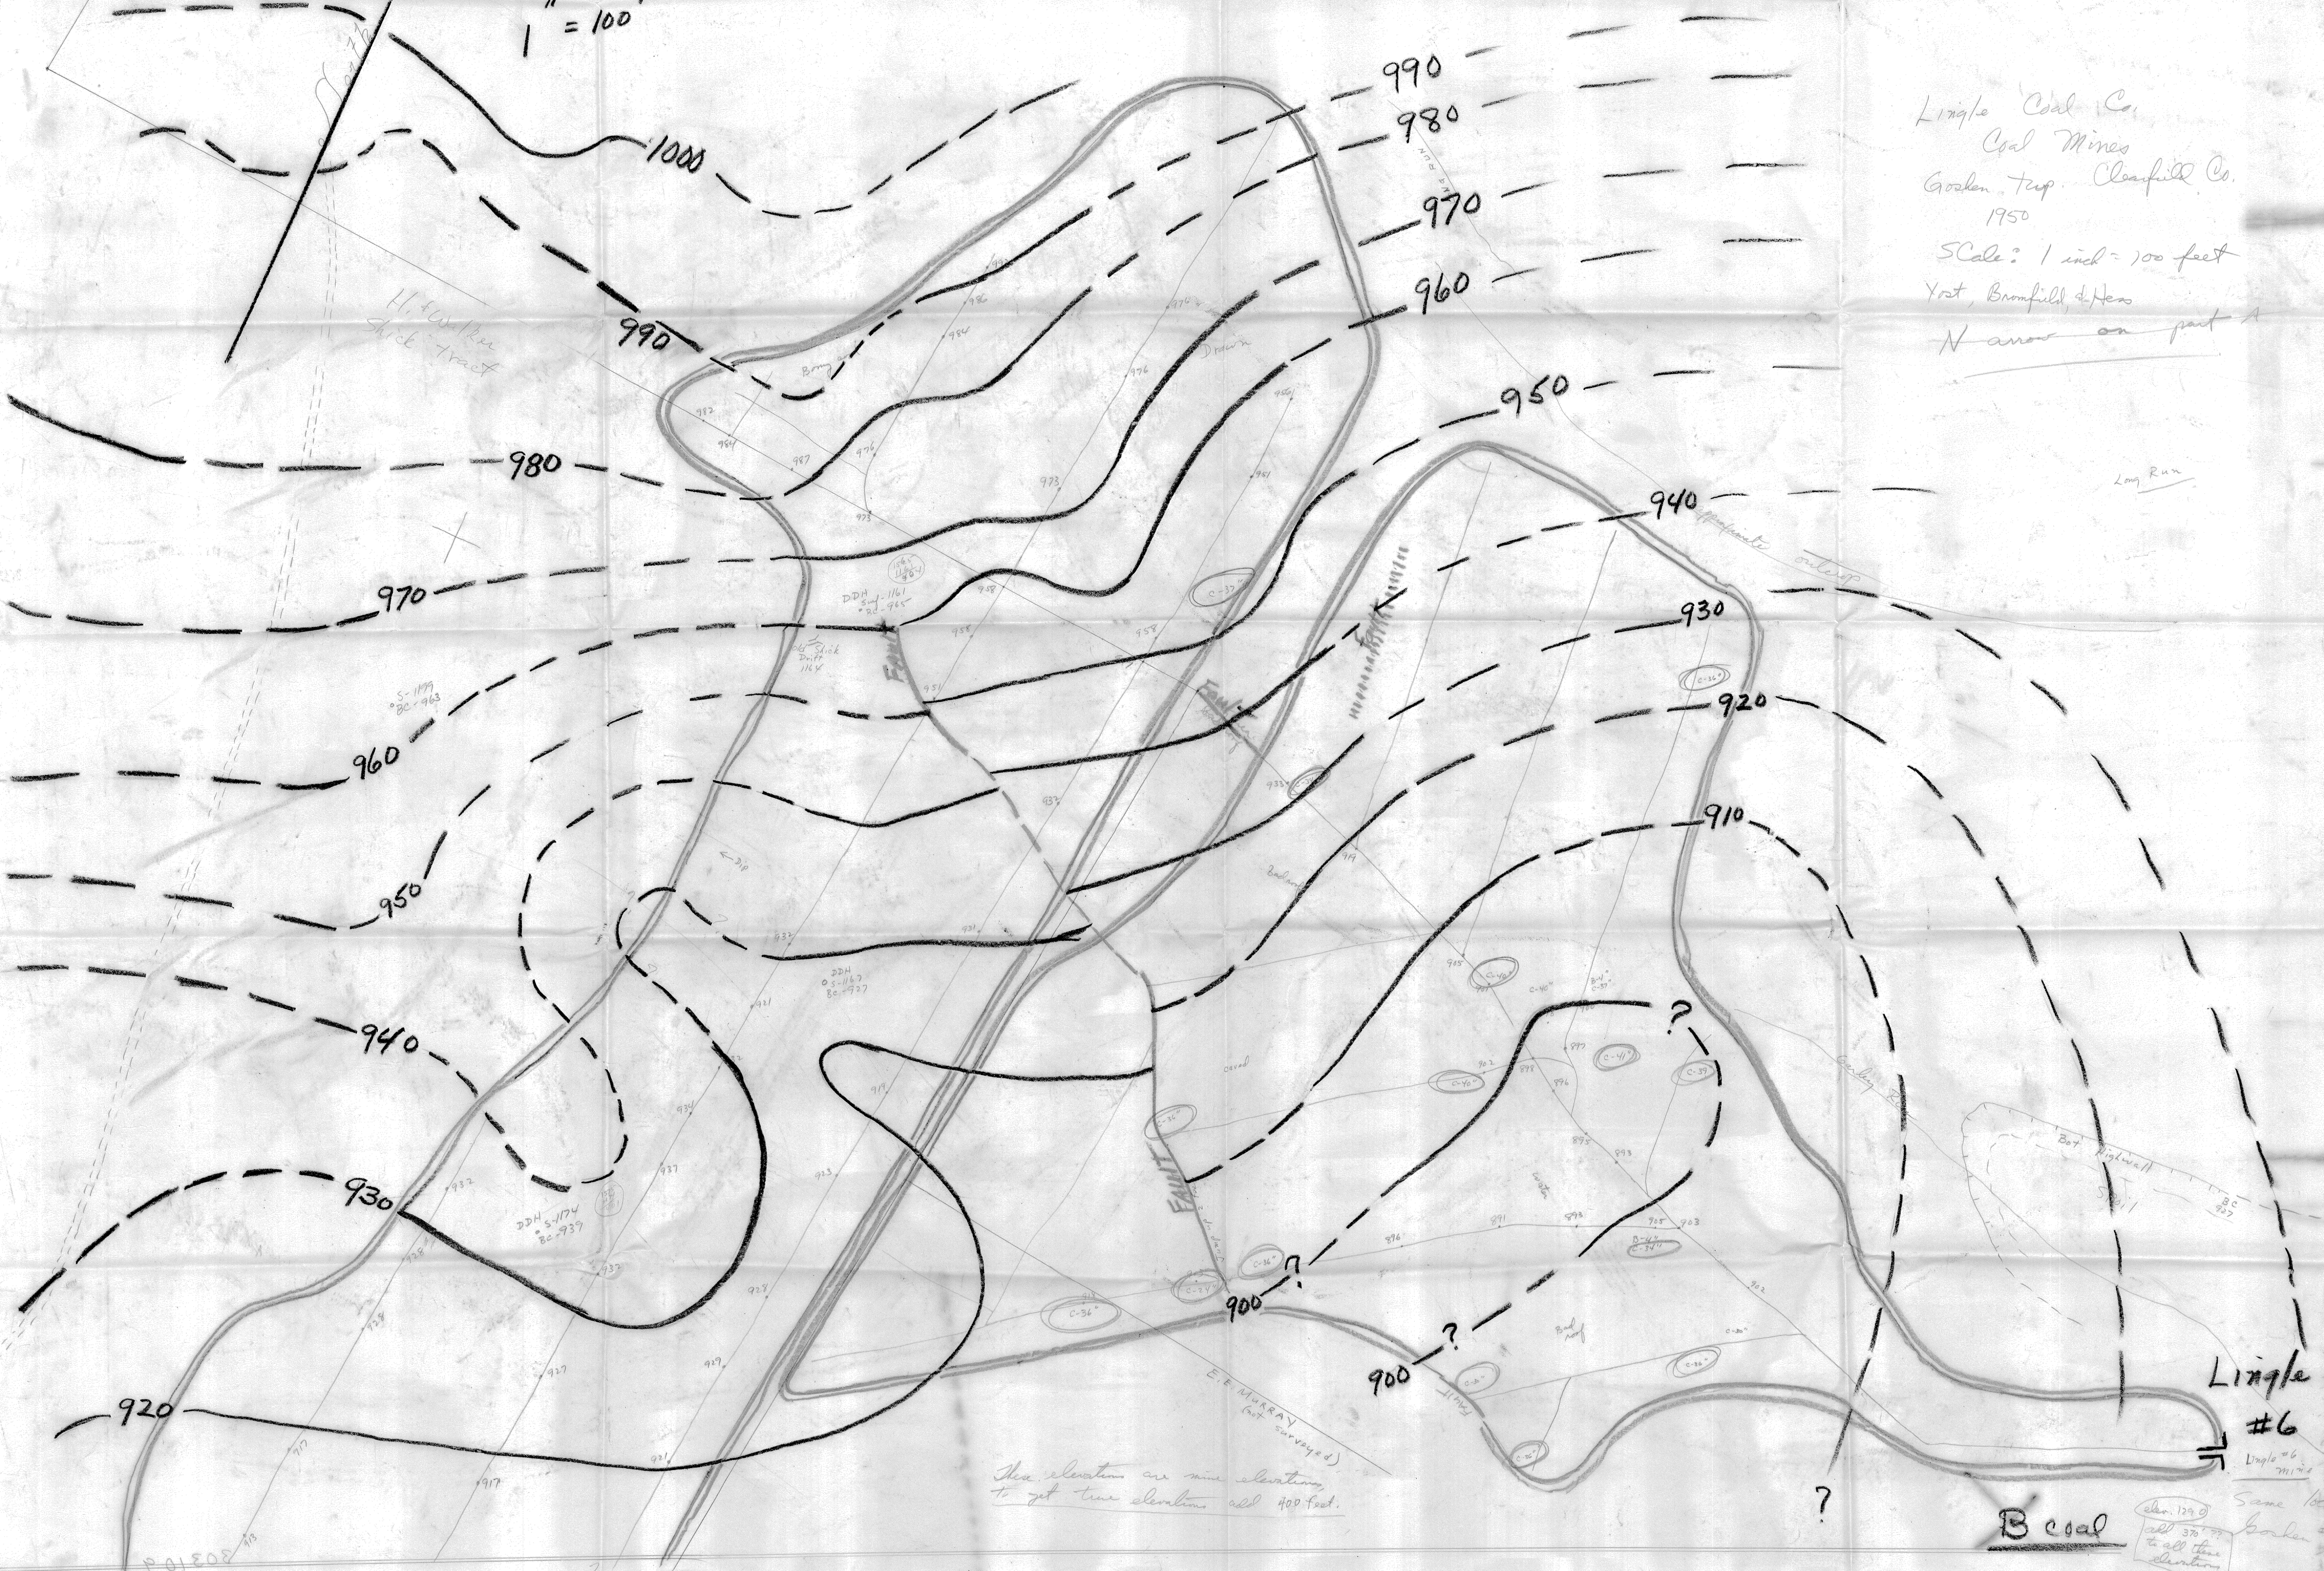

The elevations are mine elevations
to get true elevations add 400 feet.

Lingle
#6 mine

B coal

Same location as
Lingle #6 mine
B coal