
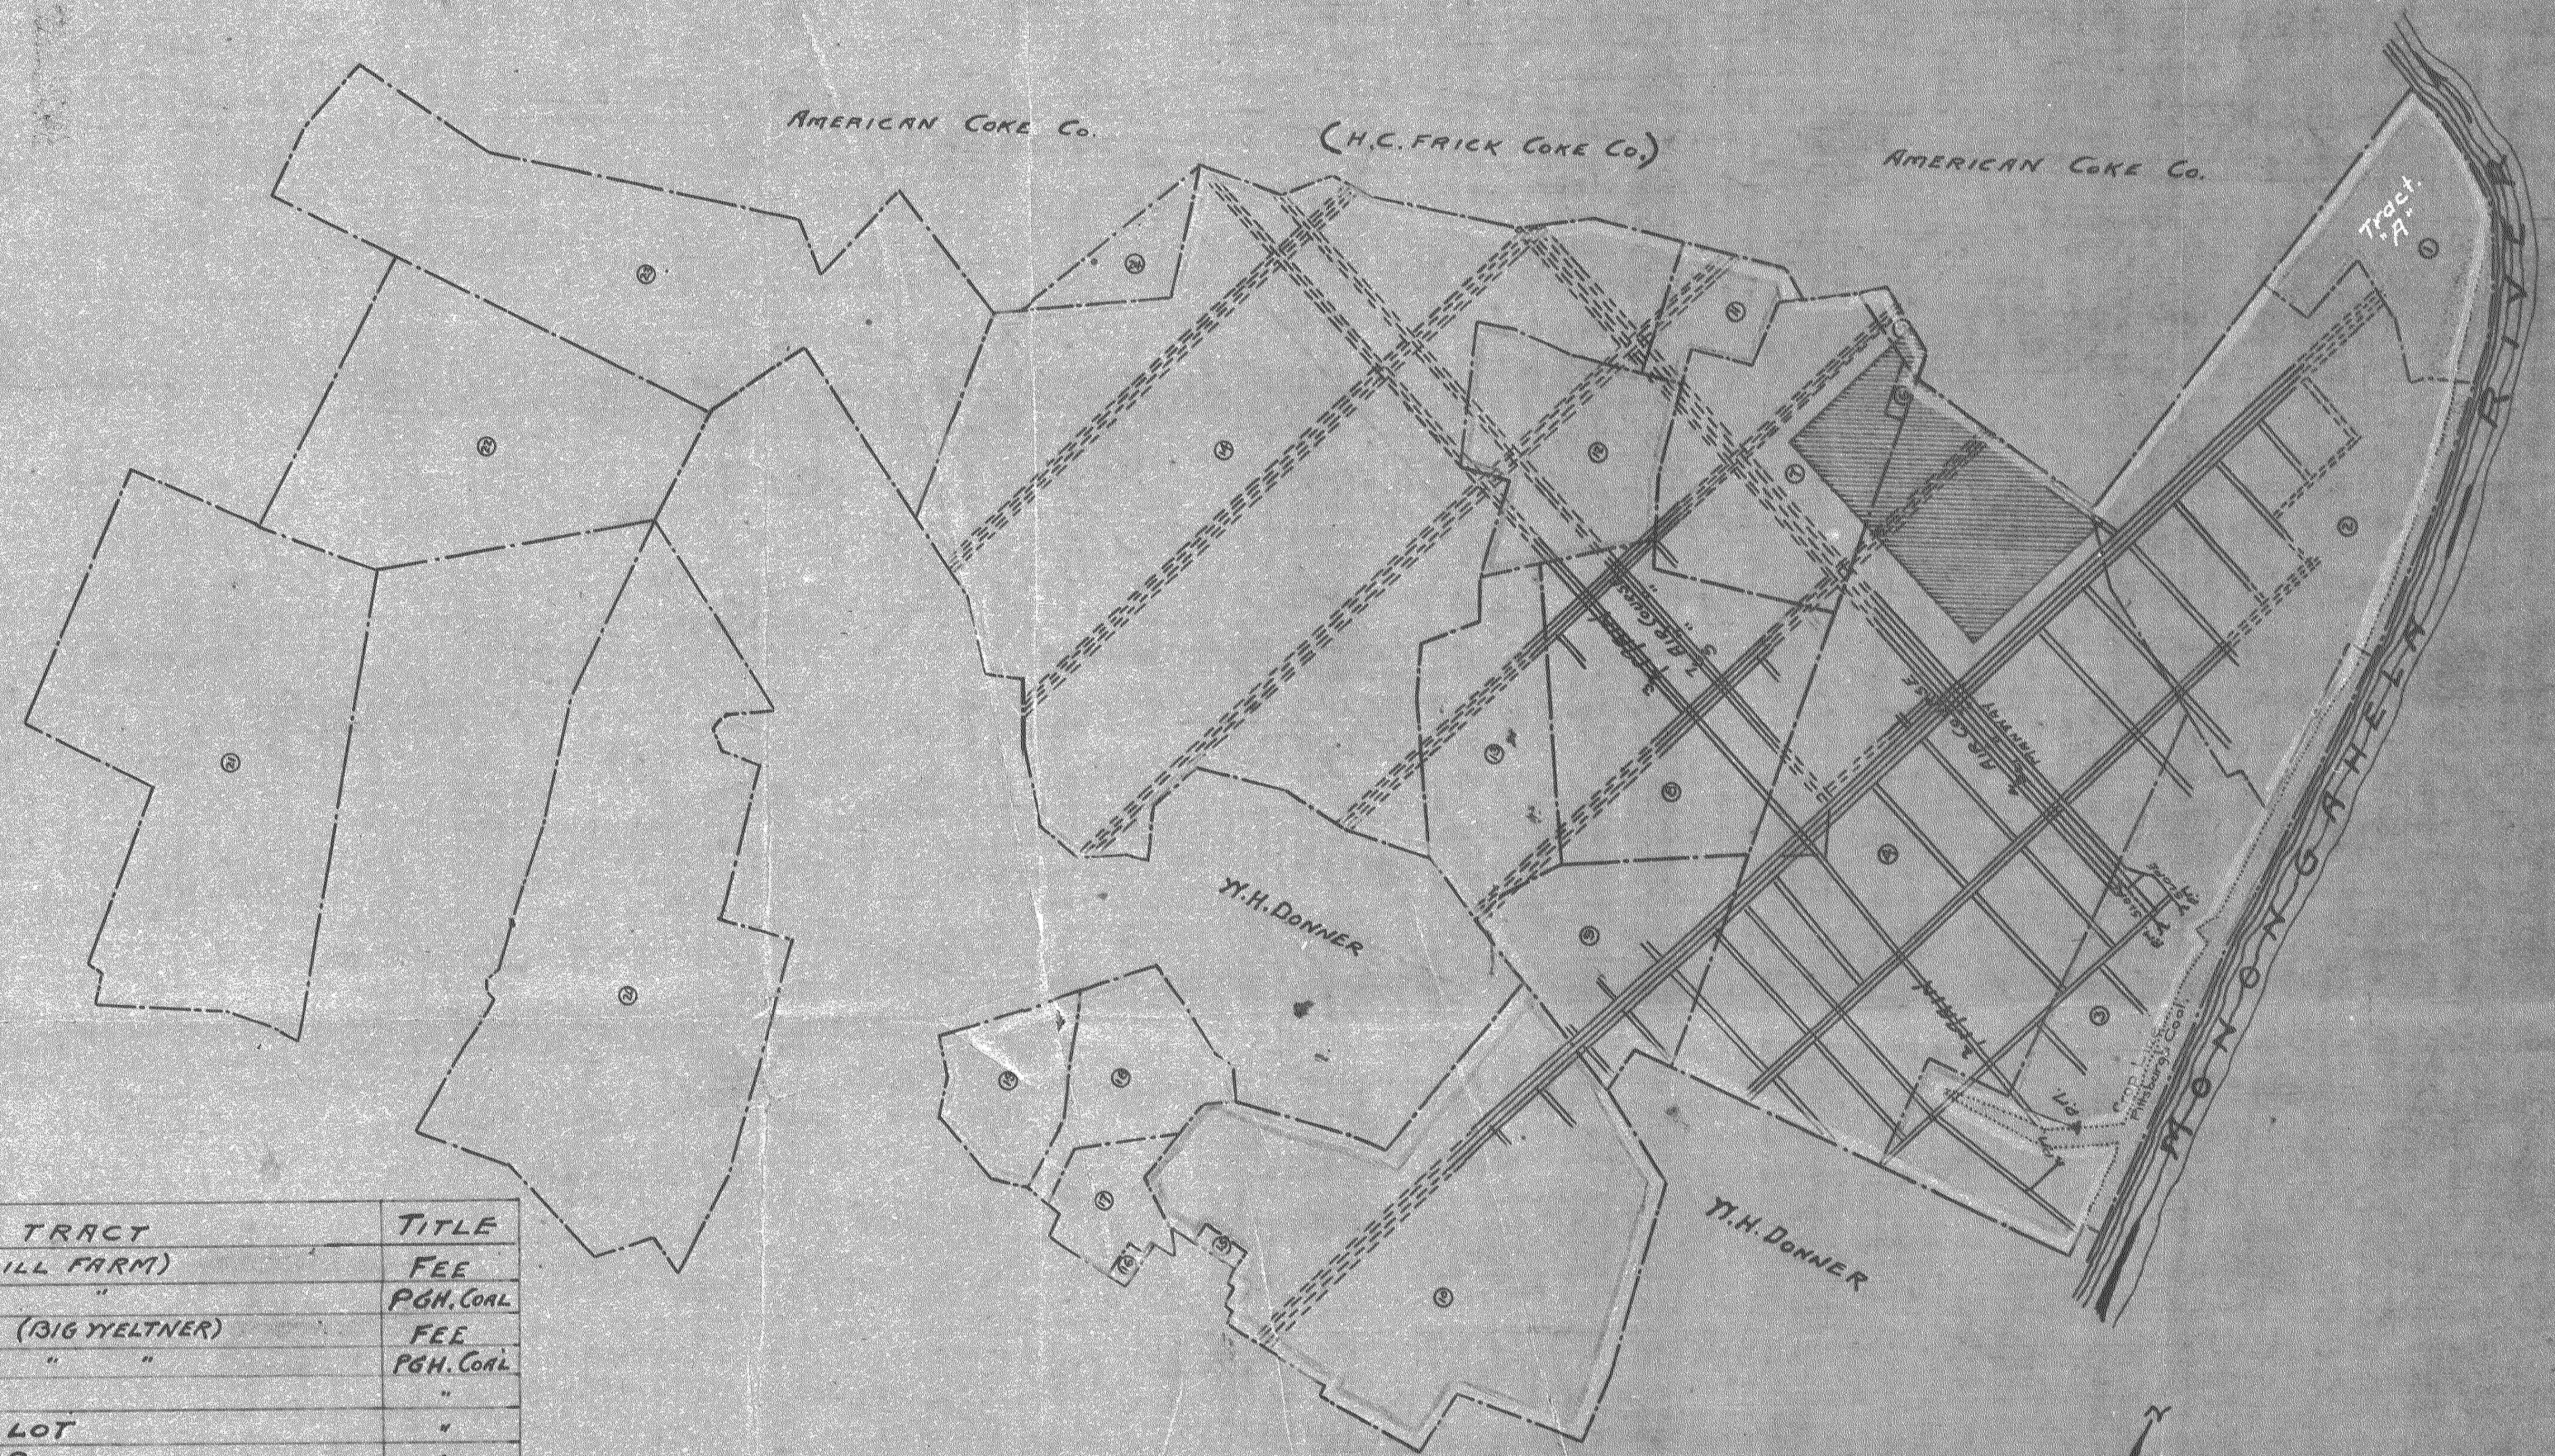


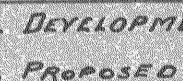

LEGEND

TRACT No.	NAME OF TRACT	TITLE
1	J. R. GRAY (MERRILL FARM)	FEE
2	" " " "	PGH. COAL
3	JACOB WELTNER (BIG WELTNER)	FEE
4	" " " "	PGH. COAL
5	S. MCCANN	"
6	GRAY SCHOOL LOT	"
7	O. M. BOUGHNER	"
8	LEWIS EBERHART	"
9	CHRISTIAN EBERHART	"
10	HARRIET B. BLACKSHERE	FEE
11	BARB	"
12	GEORGE B. YANCE	"
13	NOAH EBERHART	PGH. COAL
14	W. M. G. BLACKSHERE	"
15	HIGH SCHOOL LOT	"
16	J. W. RAMSEY	"
17	O. W. & J. W. MINOR	"
18	HENRY DEBOLT	"
19	" " " "	"
20	L. L. & G. H. GRAYFORD 3/8 INTEREST	"
21	CAROLINE SICKLES SMITH 3/8	"
22	BENJAMIN WILLIAMSON 1/8	"
23	LONGNECKER HEIRS 3/8	"
24	JERRY E. DEBOLT	"

 PROPOSED GOB SECTION
  DEVELOPMENT
  PROPOSED DEVELOPMENT

Area of surface 419.61 Acres.
 Pittsburgh coal mined 50.87 "
 unmined unavailable 44.03 "
 available 1706.462 " Tract "A"
 No acres leased
 Ave. height of coal = 7.73 ft.
 Yellow surface lands
 Red Pittsburgh coal lands in fee

P.M. Designates pit mouth or mine opening.

PITTSBURGH STEEL CO.
 PROPOSED DEVELOPMENT OF MAIN ENTRIES
 AND GOB SECTION AT
ALICIA MINES NO. 2
 Scale 1" = 1200'
 Dec. 31-1915.
 Chas. E. Taylor
 Monongahela Twp., Greene Co., Pa.

Near Grays Landing.

260-4