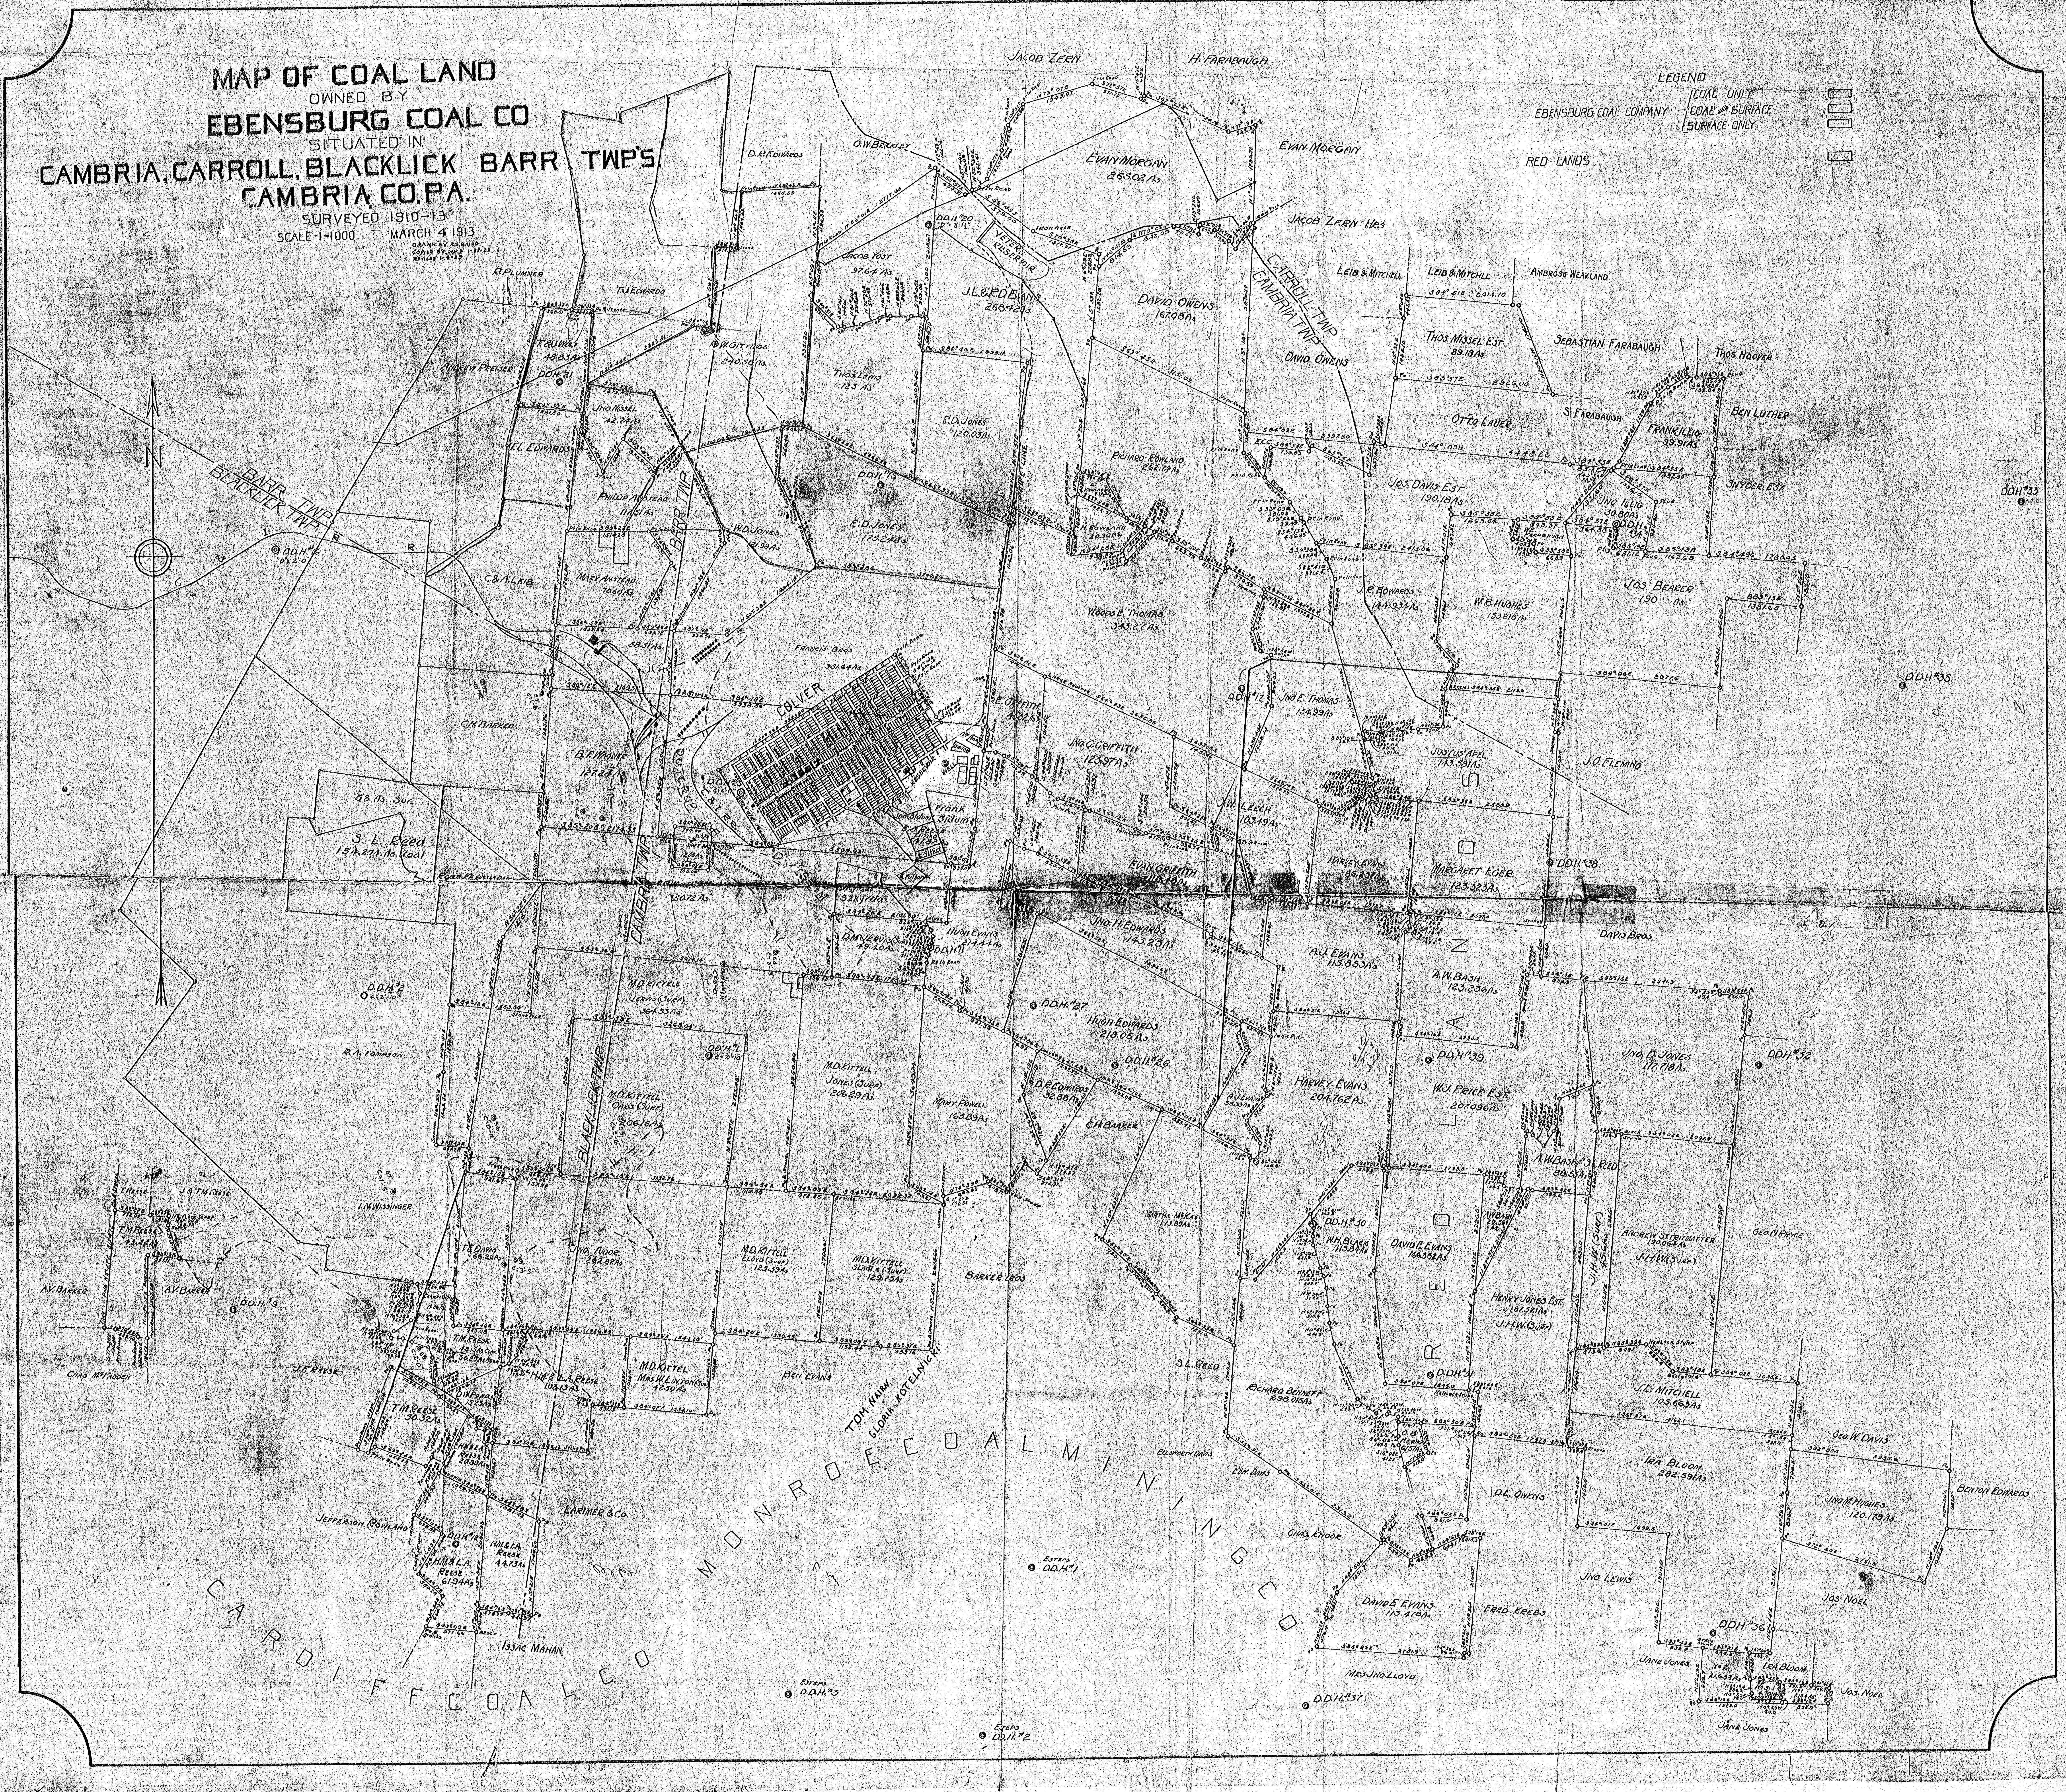

MAP OF COAL LAND

OWNED BY

EBENSBURG COAL CO

SITUATED IN

CAMBRIA, CARROLL, BLACKLICK BARR TWP'S

CAMBRIA, CO. PA.

SURVEYED 1910-13

SCALE-1=1000 MARCH 4 1913

DRAWN BY R.G. BAIRD
COPIED BY W.H.B. 1-27-22
REVISED 1-4-25

LEGEND

EBENSBURG COAL COMPANY —
- COAL ONLY ▭
- COAL AND SURFACE ▭
- SURFACE ONLY ▭

RED LANDS ▭

JACOB ZERN
H. FARABAUGH
D.P. EDWARDS
O.W. BERKLEY
EVAN MORGAN 265.02 As
EVAN MORGAN
D.D.H. #20
JACOB ZERN HRS
JACOB YOST 37.64 As
J.L. & R.D. EVANS 268.42 As
DAVID OWENS 167.08 As
CARROLL TWP
CAMBRIA TWP
LEIB & MITCHELL
LEIB & MITCHELL
AMBROSE WEAKLAND
R. PLUMMER
T.J. EDWARDS
T. & J. WOLF 48.83 As
240.52 As
THOS. MISSEL EST 83.18 As
SEBASTIAN FARABAUGH
DAVID OWENS
THOS. HOOVER
D.D.H. #21
JNO. MISSEL 42.74 As
THOS. LEWIS 123 As
S. FARABAUGH
OTTO LAUER
BEN LUTHER
FRANK ILLIG 99.91 As
T.L. EDWARDS
RICHARD ROWLAND
P.D. JONES 120.03 As
PHILLIP 111.31 As
JOS. DAVIS EST 190.18 As
SNYDER EST
D.D.H. #33
JNO. ILLIG 30.80 As
N
BARR TWP
BLACKLICK TWP
D.D.H. #6
W.D. JONES
E.D. JONES 175.29 As
C. & A. LEIB
MARY AMSTEAD 70.60 As
J.P. EDWARDS 144.934 As
W.P. HUGHES 133.815 As
JOS. BEARER 190 As
WOODS E. THOMAS 343.27 As
FRANCIS BROS 331.64 As
D.D.H. #35
COLVER
C.H. BARKER
D.D.H. #17
JNO. E. THOMAS 134.99 As
E. GRIFFITH
JNO. C. GRIFFITH 123.97 As
JUSTUS APEL 143.581 As
J.C. FLEMING
58 As Sur.
S.L. Reed 154.274 As Coal
J.W. LEECH 103.49 As
Frank Sidum
D.D.H. #38
EVAN GRIFFITH
HARVEY EVANS
MARGARET EGER 123.323 As
CAMBRIA TWP
BARR TWP
RED LANDS
DAVIS BROS
D.D.H. #2
HUGH EVANS
JNO. H. EDWARDS 143.23 As
A.J. EVANS 115.853 As
A.W. BASH 123.236 As
M.D. KITTELL Jenkins (Surf.) 304.33 As
D.D.H. #27
HUGH EDWARDS 219.05 As
R.A. JOHNSON
D.D.H. #1
D.D.H. #26
D.D.H. #39
JNO. D. JONES 177.18 As
D.D.H. #32
M.D. KITTELL Jones (Surf.) 206.29 As
MARY POWELL 163.89 As
D.P. EDWARDS 32.88 As
HARVEY EVANS 204.762 As
W.J. PRICE EST 202.096 As
BLACKLICK TWP
M.D. KITTELL Owens (Surf.)
C.H. BARKER
A.J. EVANS
J. & T.M. REESE
T.M. REESE
I.M. WISSINGER
MARTHA McKAY
A.W. BASH & S.L. REED
D.D.H. #30
W.H. BLACK 115.54 As
DAVID E. EVANS 116.338 As
ANDREW STRITTMATTER J.H.W. (Surf.)
GEO. W. PRICE
T.B. DAVIS
JNO. TUDOR 362.82 As
M.D. KITTELL Lloyd (Surf.) 123.33 As
M.D. KITTELL Jones (Surf.) 123.13 As
BARKER BROS
A.V. BARKER
A.V. BARKER
HENRY JONES EST. J.H.W. (Surf.)
J.H.W. (Surf.)
T.M. REESE
H.M. & L.A. REESE
M.D. KITTEL Mrs. W. LINTON (Surf.) 57.50 As
BEN EVANS
GLORIA KOTELNICKI
S.L. REED
RICHARD BONNETT
D.D.H. #31
J.L. MITCHELL 105.663 As
J.F. REESE
T.M. REESE
MONROE COAL MINING CO
ELLSWORTH DAVIS
EDW. DAVIS
IRA BLOOM 282.59 As
GEO. W. DAVIS
BENTON EDWARDS
D.L. OWENS
JNO. M. HUGHES 120.179 As
JEFFERSON ROWLAND
LARIMER & CO.
H.M. & L.A. REESE 44.134 As
H.M. & L.A. REESE 61.34 As
Estep D.D.H. #1
JNO. LEWIS
JOS. NOEL
DAVID E. EVANS 113.474 As
FRED KREBS
D.D.H. #36
CARDIFF COAL CO
ISAAC MAHAN
Estep D.D.H. #3
D.D.H. #37
MRS. JNO. LLOYD
JANE JONES
IRA BLOOM
JOS. NOEL
JANE JONES
Estep D.D.H. #2