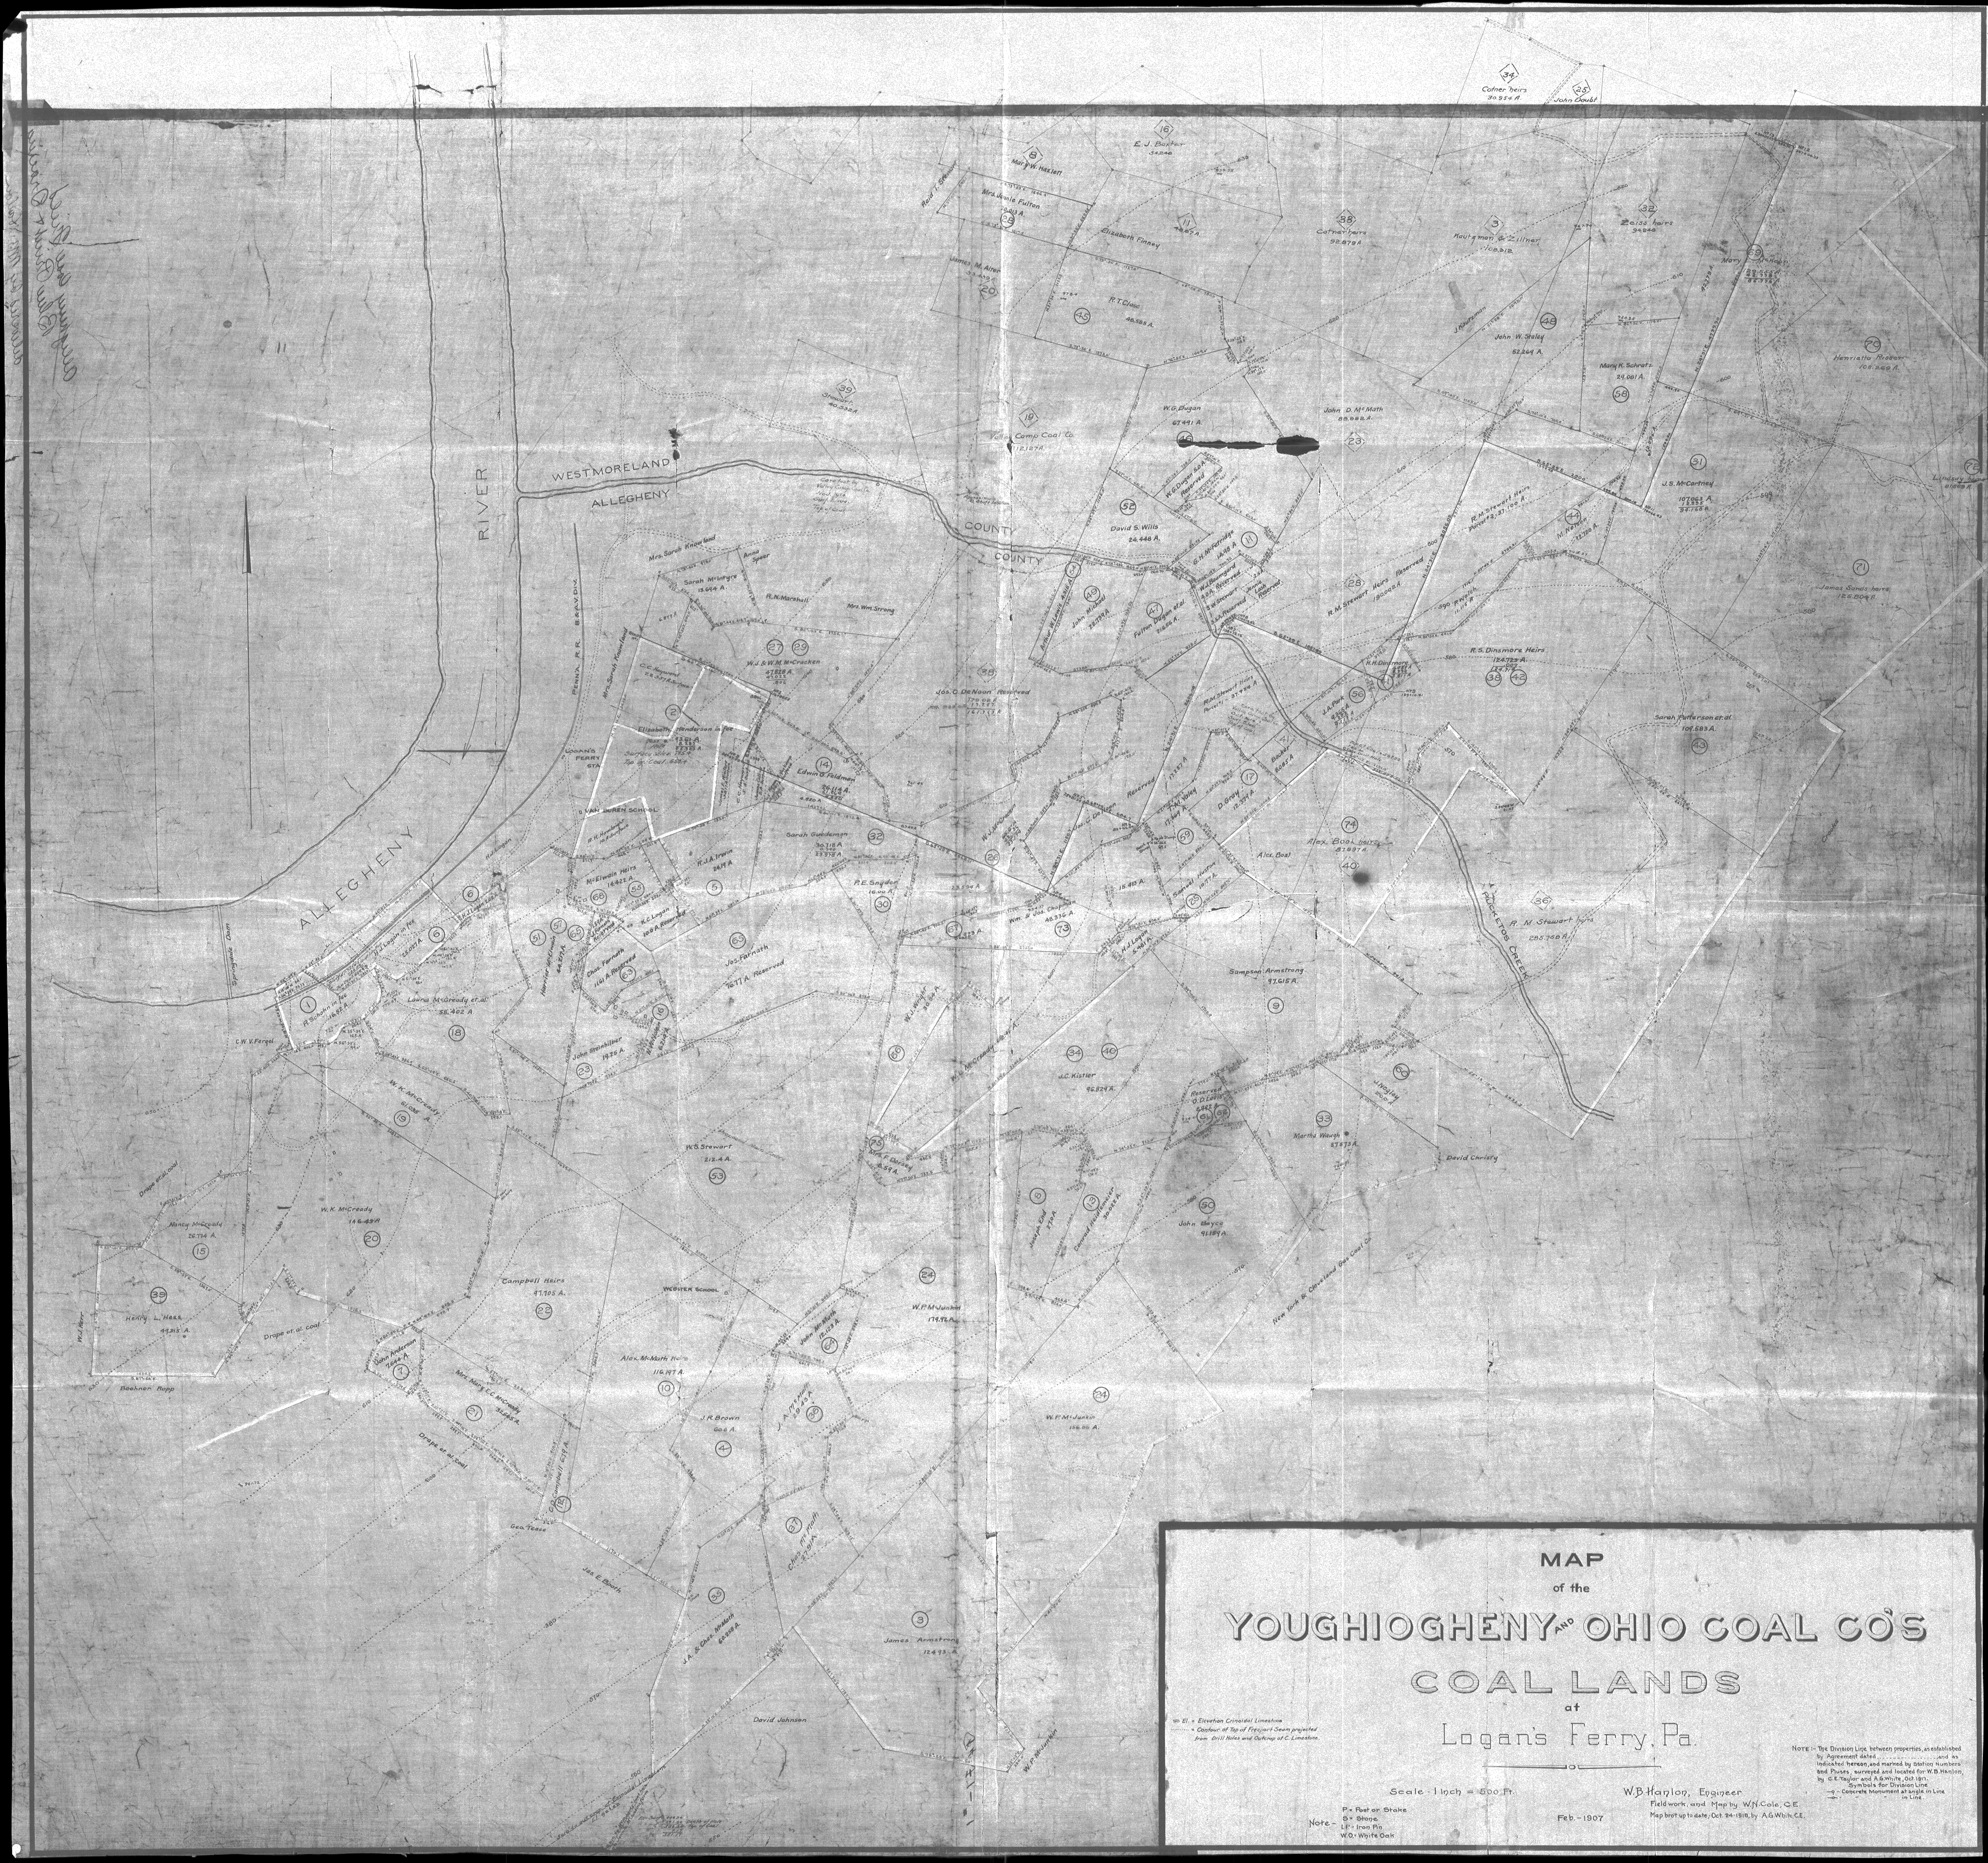
Cofner heirs 30.954 A
John Doubt
E. J. Barker
Mary W. Haslett
Mrs. Annie Fulton
Elizabeth Finney
Coffner heirs 92.879 A
Houtzman & Zillner
Zeiss heirs
James M. Alter
R. T. Craig 45.385 A
John W. Staley 52.264 A
Mary K. Schrots
Henrietta Preston
J. S. McCartney
W. G. Dugan 67.491 A
John D. McMath
Teller Camp Coal Co.
WESTMORELAND
ALLEGHENY
COUNTY
COUNTY
RIVER
ALLEGHENY
David S. Wills 24.446 A.
R. M. Stewart Heirs
James Sands heirs
R. S. Dinsmore Heirs
Sarah Patterson et al.
Mrs. Sarah Knowland
Sarah McIntyre
R. N. Marshall
Mrs. Wm. Strong
W. J. & W. M. McCracken
Jos. C. DeNoon Reserved
Elizabeth Henderson
LOGAN'S FERRY STA.
VAN BUREN SCHOOL
Edwin G. Feldman
Sarah Gueldemsph
R. J. A. Irwin
McElwain Heirs
P. E. Snyder
Jas. Forsyth
Alex. Boal heirs
Alex. Boal
PUCKETOS CREEK
R. M. Stewart heirs
Sampson Armstrong
Lawrie McCready et al. 55.402 A
John Strohkiller
C. W. V. Fergel
W. K. McCready
J. C. Kistler
Martha Waugh
David Christy
John Beyer
W. B. Stewart
Nancy McCready
W. K. McCready
Henry L. Hess
Boehnen Rapp
Campbell Heirs
WEBSTER SCHOOL
W. P. M. Junkin
Alex. McMath Heirs 116.167 A
J. R. Brown
John Anderson
W. P. M. Junkin
New York & Cleveland Gas Coal Co.
Geo. Tease
Jas. E. Booth
J. A. & Chas. Wilson
James Armstrong
David Johnson
Penna. R.R.

MAP

of the

YOUGHIOGHENY AND OHIO COAL CO'S

COAL LANDS

at

Logan's Ferry, Pa.

El. = Elevation Crinoidal Limestone
.... = Contour of Top of Freeport Seam projected from Drill Holes and Outcrop of C. Limestone.

Scale - 1 Inch = 500 Ft.

Note -
P = Post or Stake
S = Stone
I.P = Iron Pin
W.O. = White Oak

Feb. - 1907

W.B. Hanlon, Engineer
Field work, and Map by W.N. Cole, C.E.
Map brot up to date, Oct. 24-1918, by A.G. White C.E.

NOTE :- The Division Line between properties, as established by Agreement dated .... and as indicated hereon, and marked by Station Numbers and Pluses, surveyed and located for W.B. Hanlon, by C.E. Taylor and A.G. White, Oct. 1917.
Symbols for Division Line
- Concrete Monument at angle in Line
- " " in Line.