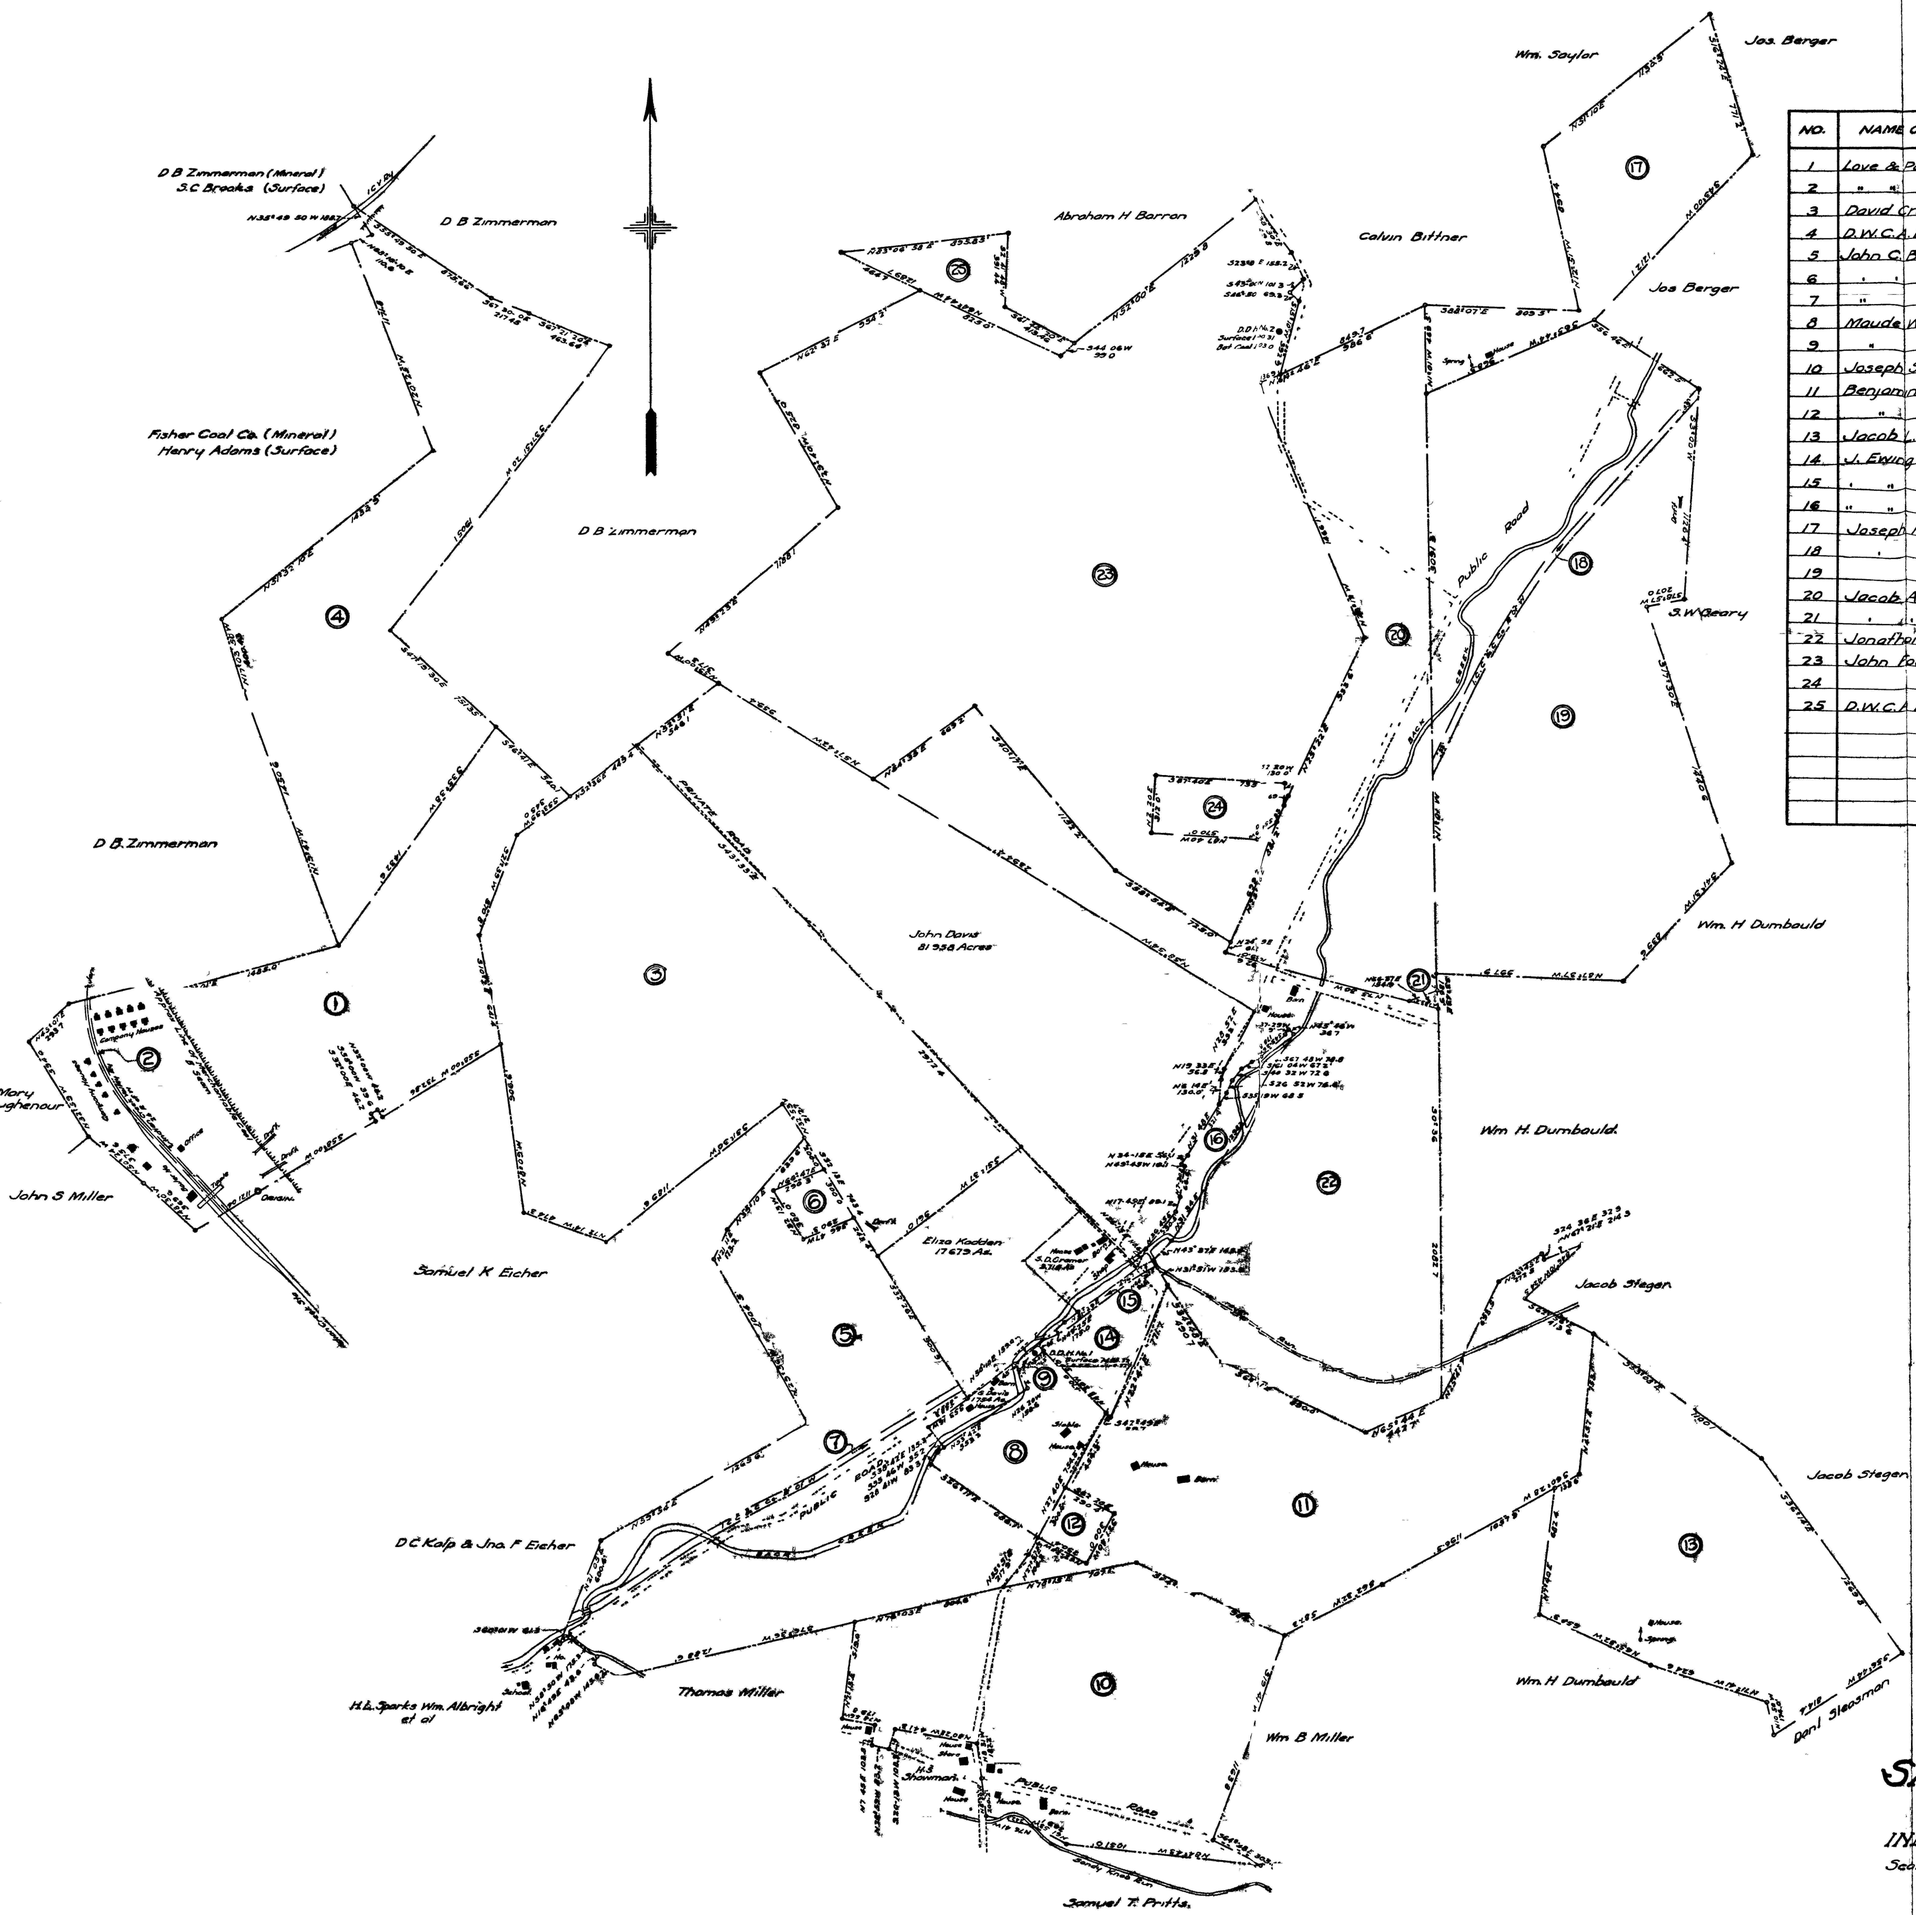

INDEX TO OWNERSHIP.

NO.	NAME OF TRACT	SURFACE AREA	B COAL AREA.	OWNERSHIP	REMARKS
1	Love & Porter	66.873	47.288	In Fee	
2	" " "	0.759		None	Conveyed To I.C.V. Ry
3	David Cramer	97.712	97.712	All Coal	Complete Mining Rights.
4	D.W.C.A. Dumbauld	64.639	64.576	" "	
5	John C. Berg.	67.106	67.106	" "	Complete Mining Rights.
6	" " "	2.000	2.000	All Coal Except C Prime	" " "
7	" "	1.836		None	Conveyed To I.C.C. & C. Co
8	Maude Wilcox.	10.134	10.134	All Coal.	Complete Mining Rights.
9	" "	0.151	0.151	In Fee.	
10	Joseph S Miller	56.757	56.757	All Coal	Complete Mining Rights
11	Benjamin C Berg.	67.956	67.956	" "	" " "
12	" "	2.000	2.000	All Coal Except C Prime.	" " "
13	Jacob L. Pritts.	47.156	47.156	All Coal	" "
14	J. Ewing Jones.	5.531	5.531	" "	" "
15	" " "	0.467		None.	Conveyed To I.C.C & C Co.
16	" " "	4.086	4.086	All Coal.	Complete Mining Rights
17	Joseph F Adams.	26.631	26.631	" "	" " "
18	" "	1.870		None.	Conveyed To I.C.C & C Co
19	"	101.877	101.877	All Coal Except D	Complete Mining Rights.
20	Jacob A. Witt	56.835	56.835	All Coal	" " "
21	" " "	0.168		None.	Conveyed To Geo. A. Dumbauld
22	Jonathan T Witt	81.298	81.298	All Coal Except E.	Not Liable For Surface Damages
23	John Foust	176.617	176.617	" "	Not Liable For Damages To Surface But Pillars Must Be Left Under Bldgs
24		5.000	5.000	B Seam.	Do "
25	D.W.C.A. Dumbauld.	6.128	6.128	All Coal.	

PROPERTY
OF THE
SAGAMORE COAL CO.
SITUATE NEAR

INDIAN HEAD, FAYETTE CO., PENNA

Scale 1" = 400' S E Dickey & Company Feb 3, 1919

Civil, Mining & Consulting Engrs.

Johnstown, Pa.