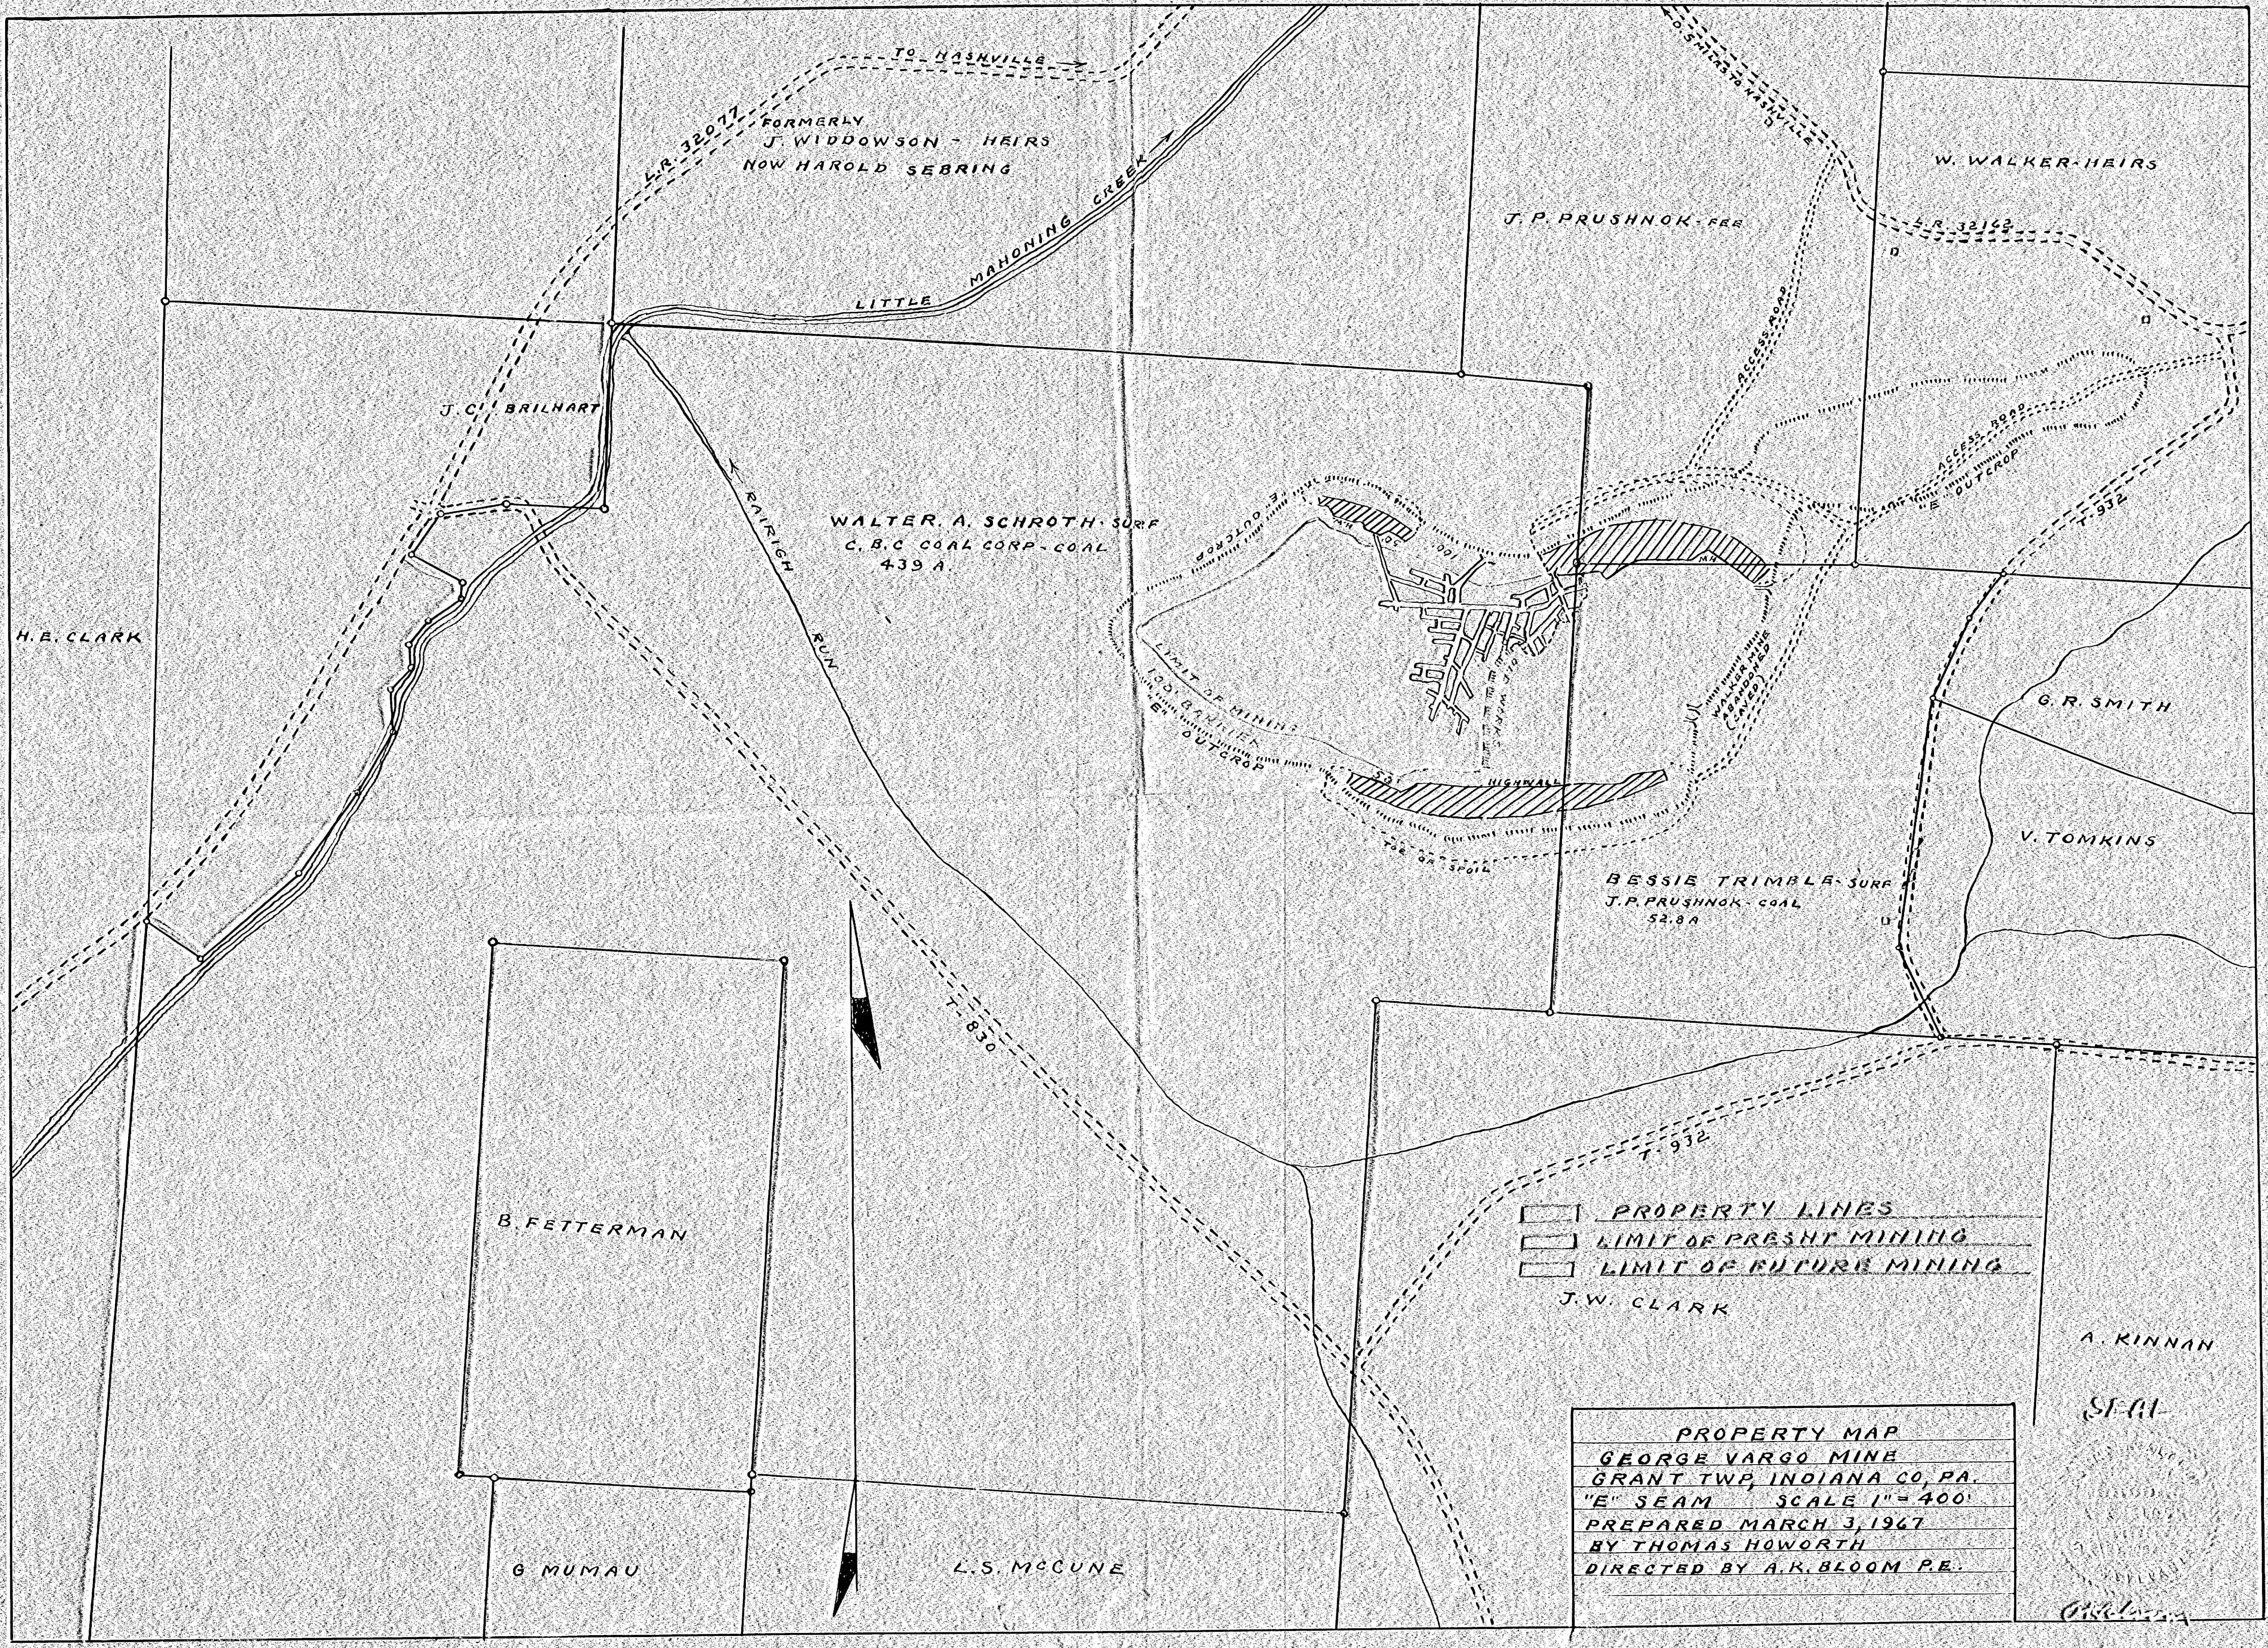
TO NASHVILLE
L.R. 32077
FORMERLY
J. WIDDOWSON - HEIRS
NOW HAROLD SEBRING
LITTLE MAHONING CREEK
TO SMILES TO NASHVILLE
W. WALKER-HEIRS
J.P. PRUSHNOK-FEE
L.R. 32162
J.C. BRILHART
RAIRIGH RUN
WALTER. A. SCHROTH-SURF
C.B.C COAL CORP-COAL
439 A.
E OUTCROP
MH
50'
100'
LIMIT OF MINING
100' BARRIER
"E" OUTCROP
50'
HIGHWALL
TOE OF SPOIL
ACCESS ROAD
ACCESS ROAD
"E" OUTCROP
WALKER MINE
ABANDONED
(CAVED)
T-932
H.E. CLARK
G.R. SMITH
V. TOMKINS
BESSIE TRIMBLE-SURF
J.P. PRUSHNOK-COAL
52.8 A
T-830
T-932
B. FETTERMAN
J.W. CLARK
A. KINNAN
G MUMAU
L.S. McCUNE
SEAL

▭ PROPERTY LINES
▨ LIMIT OF PRESNT MINING
▭ LIMIT OF FUTURE MINING

PROPERTY MAP
GEORGE VARGO MINE
GRANT TWP, INDIANA CO, PA.
"E" SEAM SCALE 1" = 400'
PREPARED MARCH 3, 1967
BY THOMAS HOWORTH
DIRECTED BY A.K. BLOOM P.E.