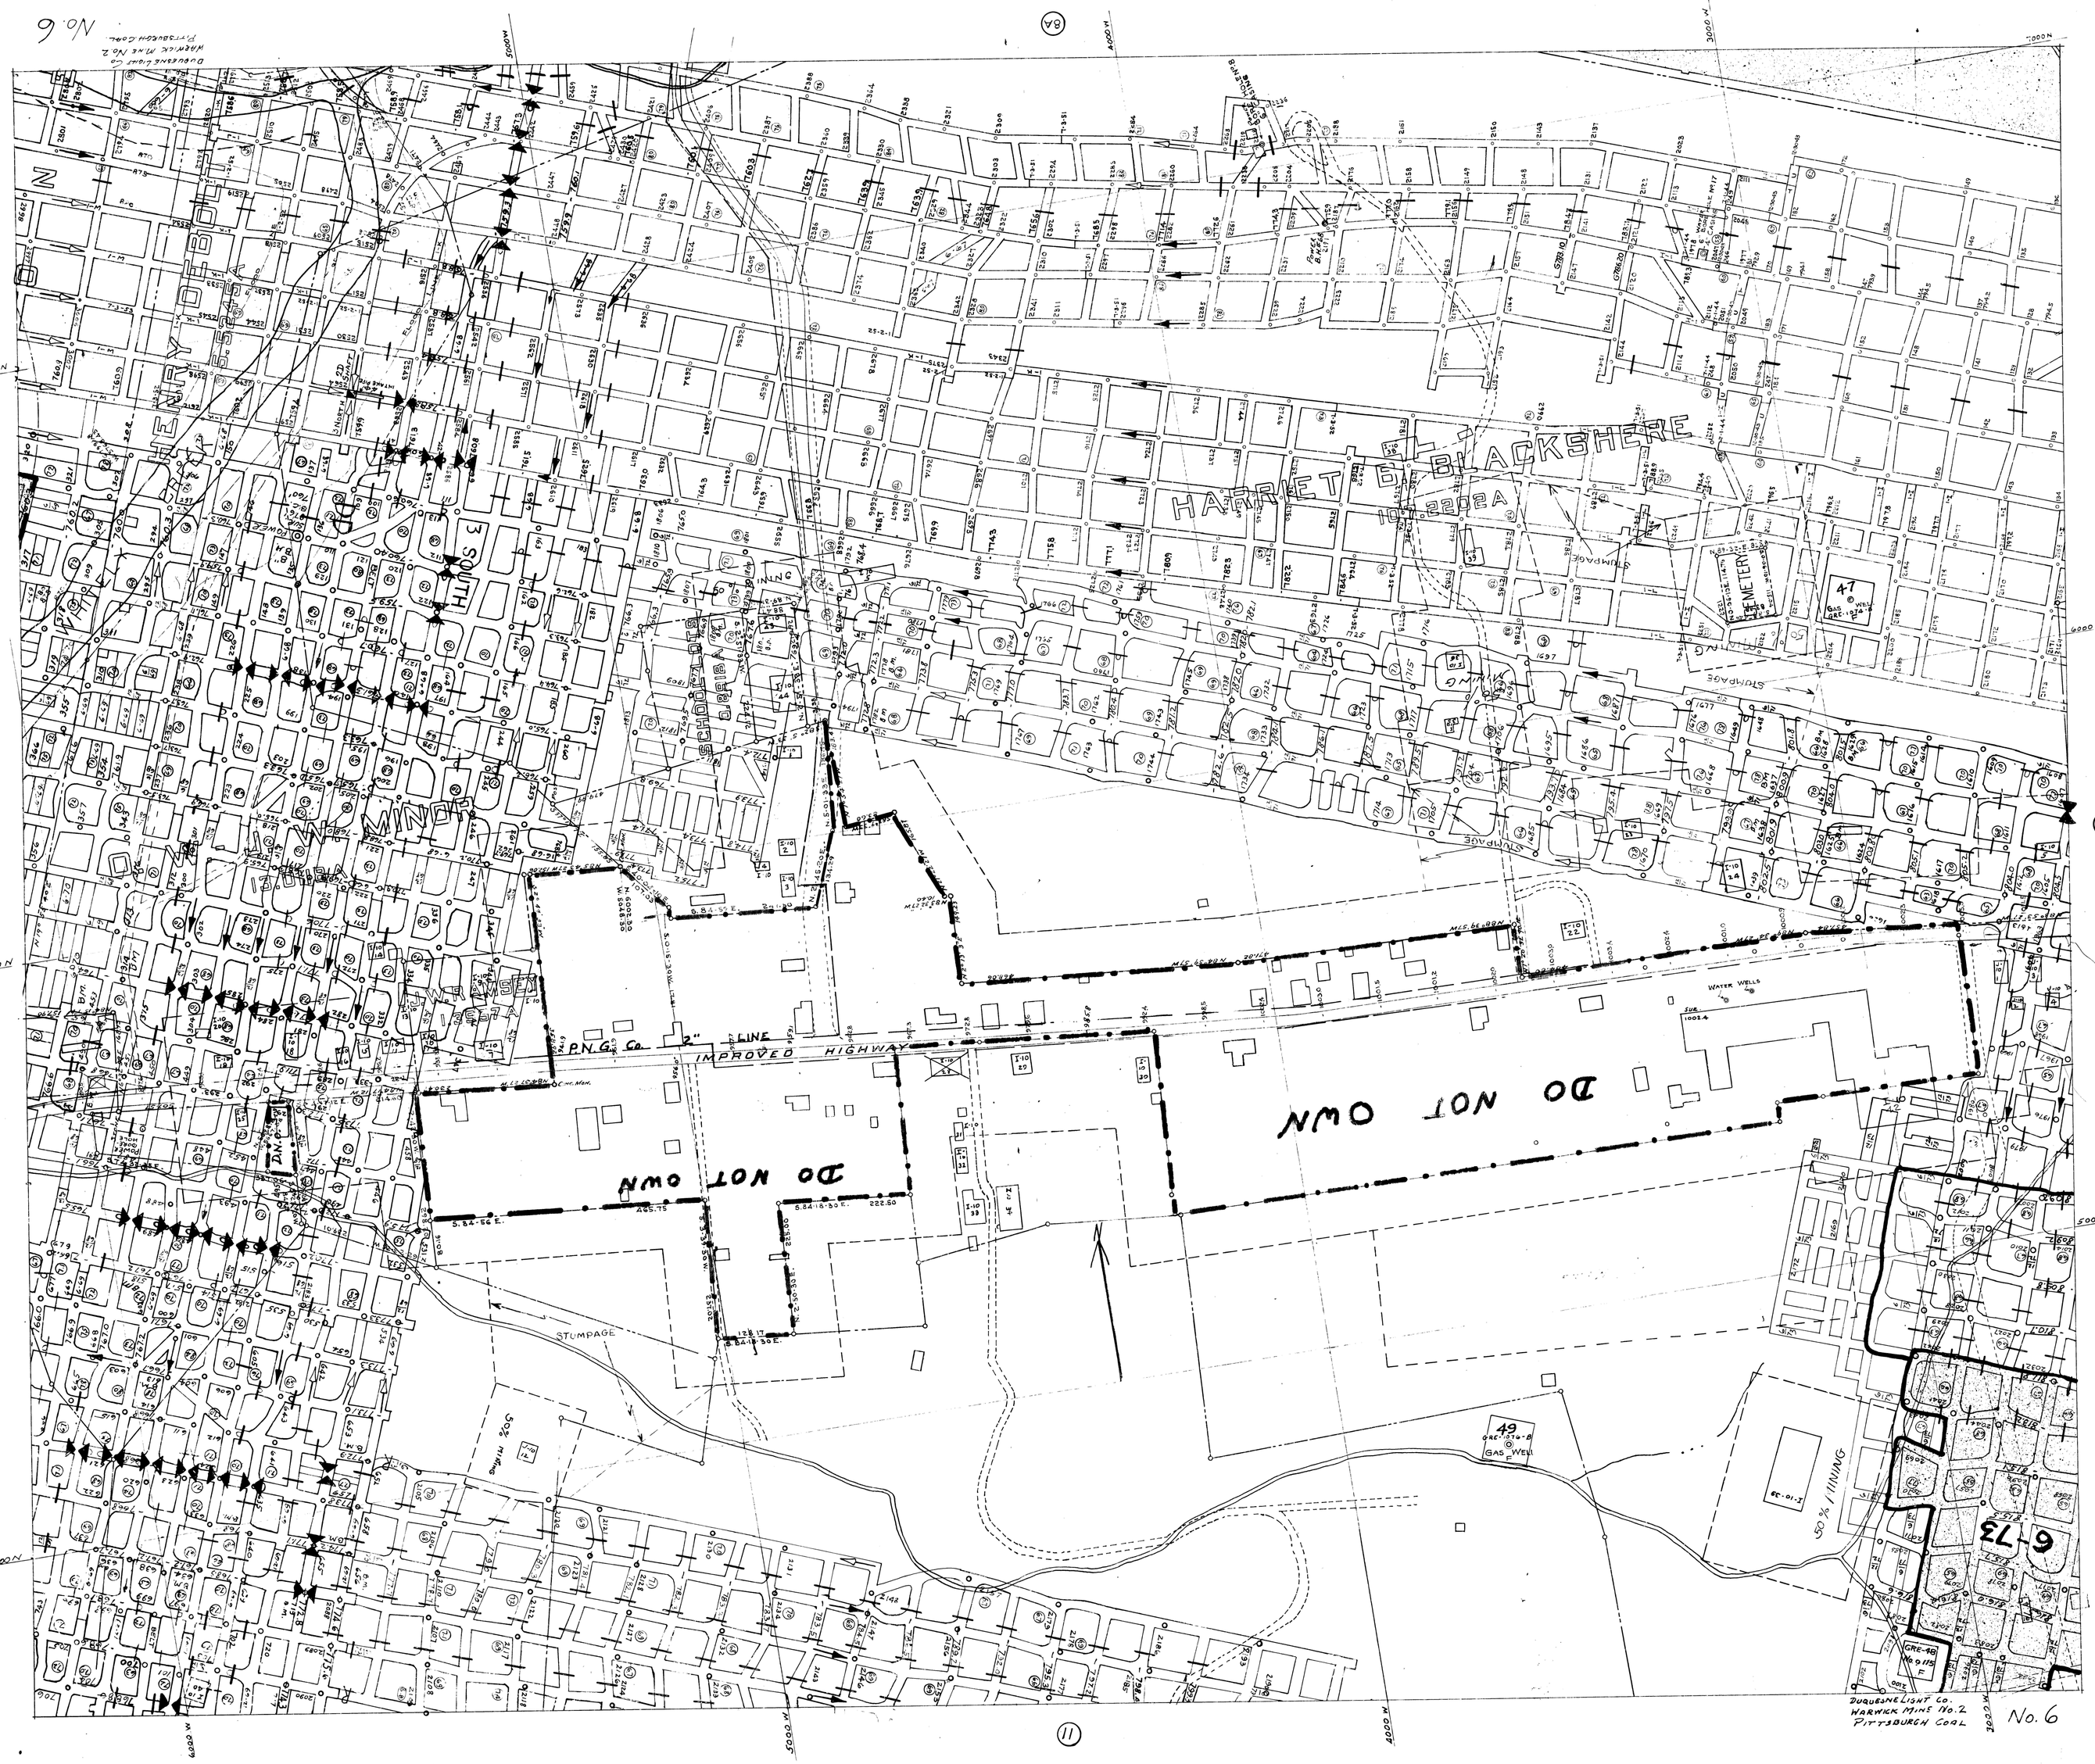
DEEP MINE SAFETY
100
200
Feet
No. 6
DUQUESNE LIGHT CO.
WARWICK MINE No. 2
PITTSBURGH COAL
HARRIET G. BLACKSHERE
10-22-02A
3 SOUTH
WARWICK
SCHOOL
P.N.G. Co. 2" LINE
IMPROVED HIGHWAY
DO NOT OWN
DO NOT OWN
STUMPAGE
WATER WELLS
METER
50% MINING
6-73
49
GAS WELL
GRE-49
GAS WELL
DUQUESNE LIGHT CO.
WARWICK MINE No. 2
PITTSBURGH COAL
No. 6