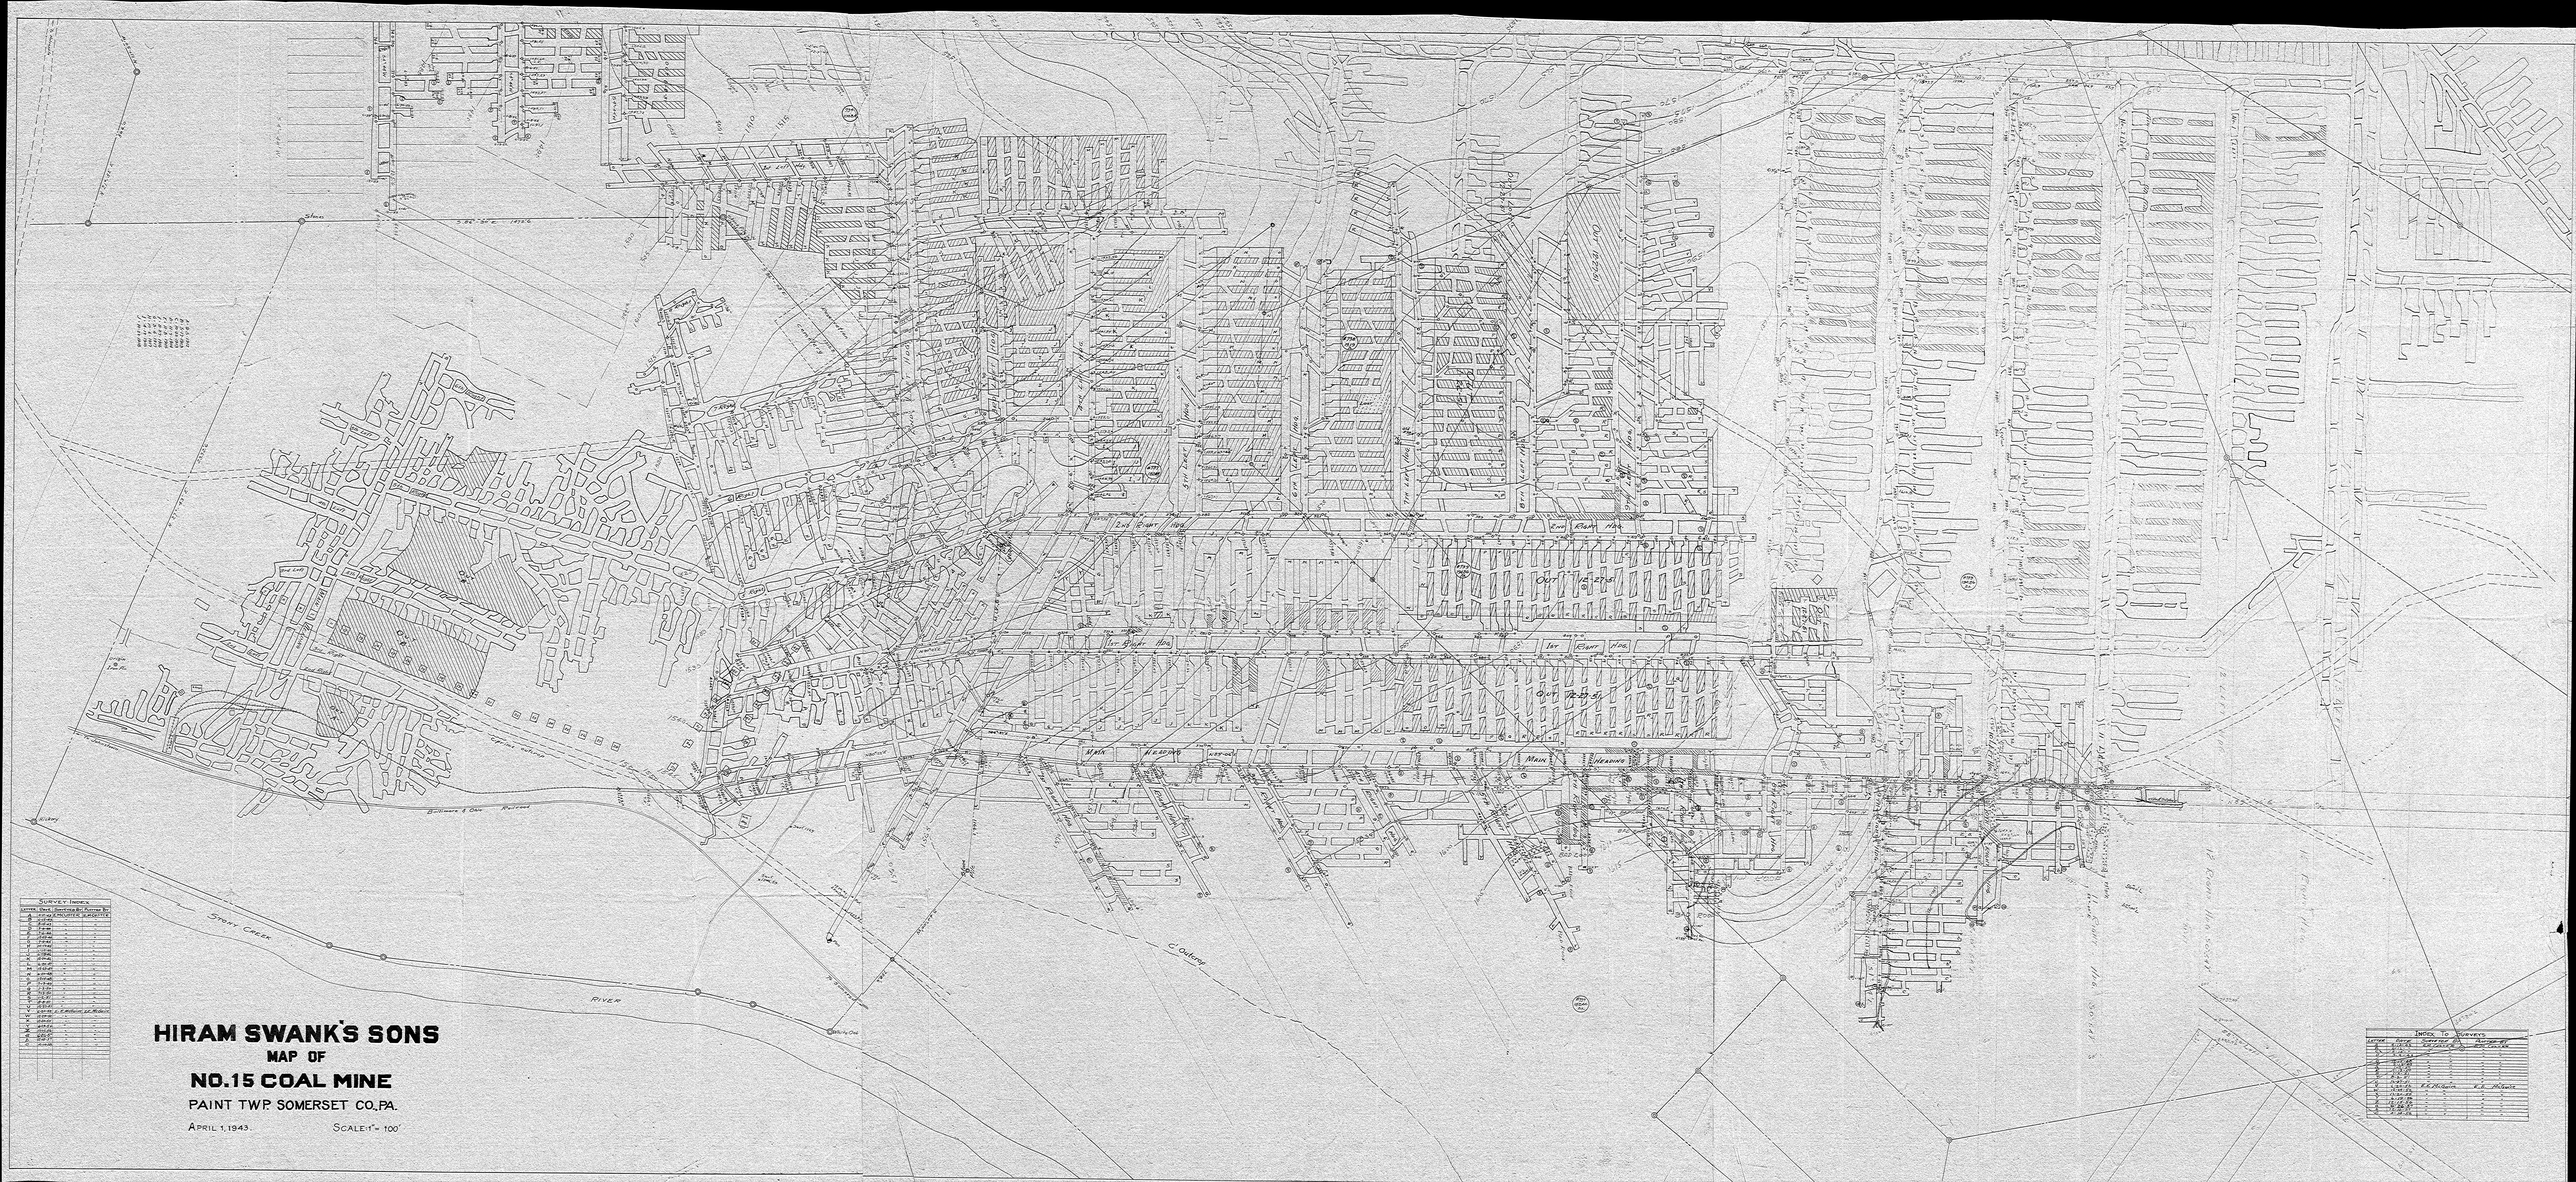

HIRAM SWANK'S SONS
MAP OF
NO. 15 COAL MINE
PAINT TWP. SOMERSET CO., PA.

APRIL 1, 1943. SCALE 1" = 100'