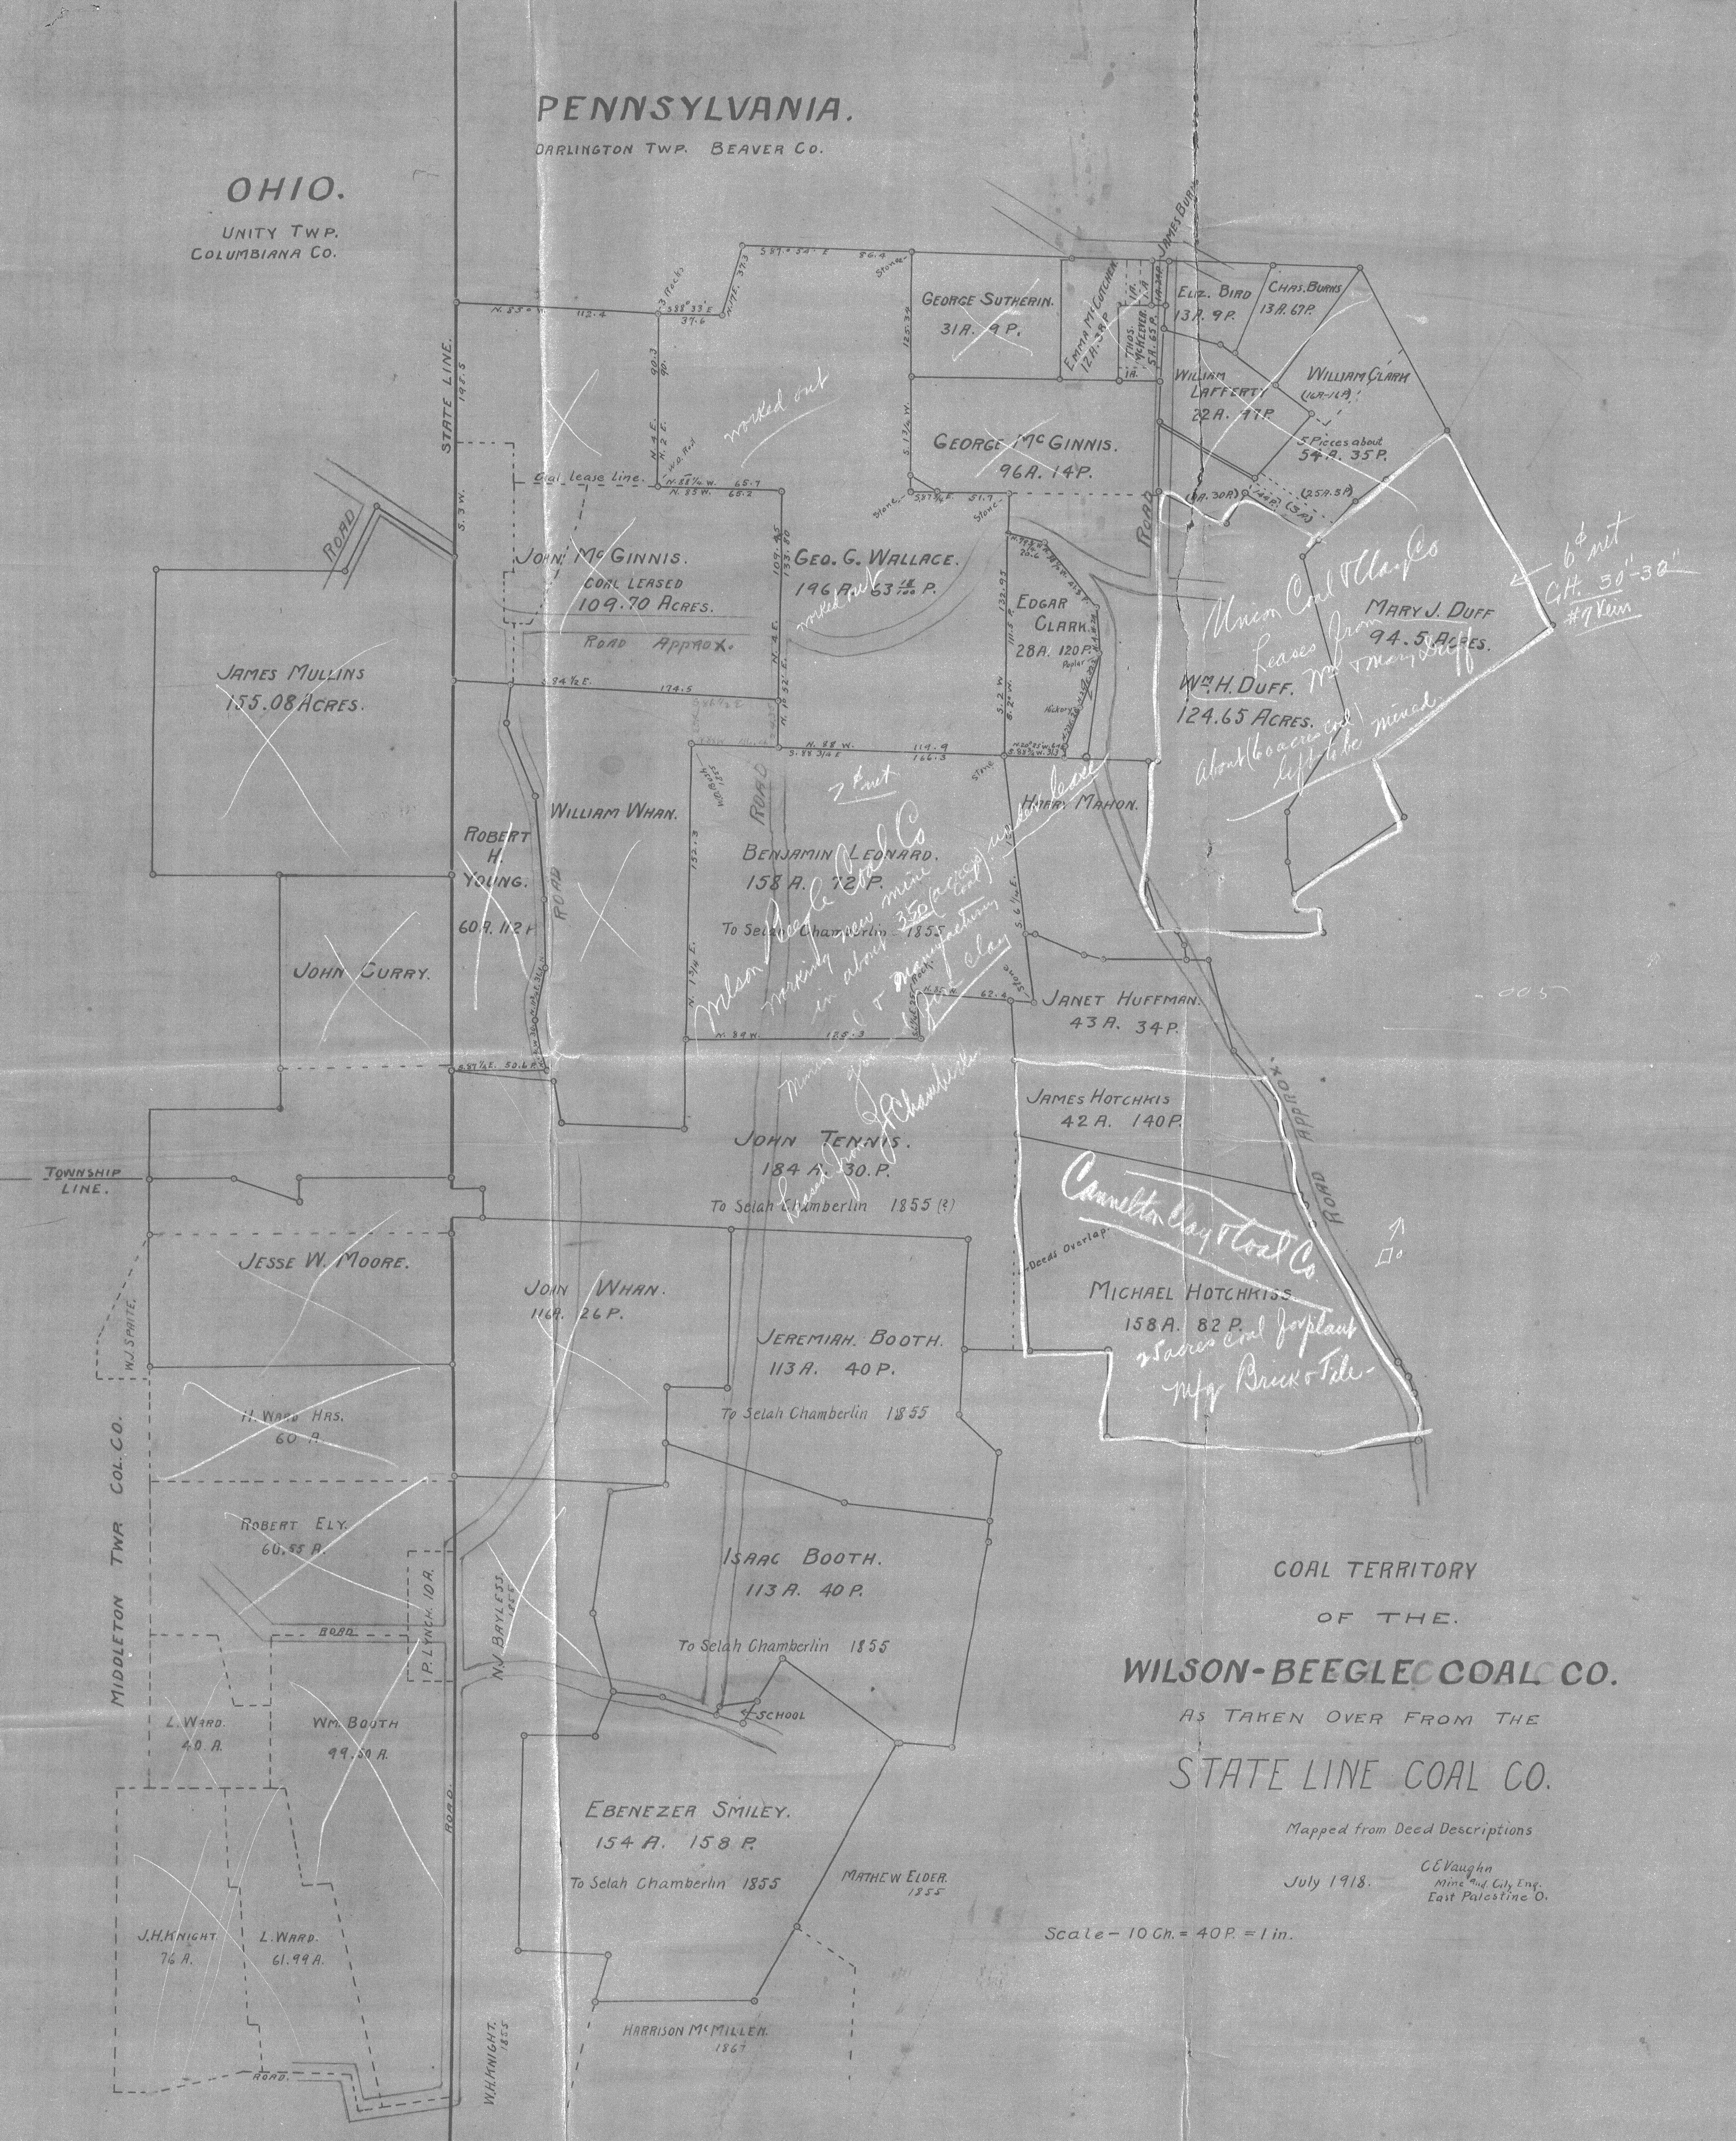
PENNSYLVANIA.
DARLINGTON TWP. BEAVER CO.
OHIO.
UNITY TWP.
COLUMBIANA CO.
STATE LINE
ROAD
Coal lease line.
worked out
GEORGE SUTHERIN. 31A. 9P.
EMMA McCUTCHEN 12A. 38P.
THOS. McKEEVER 5A. 65P.
JAMES BURNS
ELIZ. BIRD 13A. 9P.
CHAS. BURNS 13A. 67P.
WILLIAM LAFFERTY 22A. 47P.
WILLIAM CLARK (16A-16P)
5 Pieces about 54A. 35P.
(2A. 30P.)
144P.
(3A.)
(25A. 5P.)
GEORGE McGINNIS. 96A. 14P.
JOHN McGINNIS. COAL LEASED 109.70 ACRES.
ROAD APPROX.
GEO. G. WALLACE. 196A. 63 18/100 P.
worked out
EDGAR CLARK. 28A. 120P.
Union Coal & Clay Co Leases from Wm & Mary Duff
MARY J. DUFF 94.5 ACRES.
Wm. H. DUFF. 124.65 ACRES.
About (60 acres coal) left to be mined.
6 ft vit GH. 30"–30" #7 Vein
JAMES MULLINS 155.08 ACRES.
ROBERT H. YOUNG. 60A. 112P.
WILLIAM WHAN.
BENJAMIN LEONARD. 158A. 72P.
To Selah Chamberlin 1855
7 ft vit
Wilson Beegle Coal Co
working new mine
in about 350 (acres coal) under lease
& manufacturing fire clay
HARRY MAHON.
JANET HUFFMAN. 43A. 34P.
JAMES HOTCHKIS 42A. 140P.
Cannelton Clay & Coal Co
Deeds Overlap.
MICHAEL HOTCHKISS. 158A. 82P.
25 acres coal for plant
Mfg Brick & Tile –
ROAD APPROX.
JOHN CURRY.
TOWNSHIP LINE.
JOHN TENNIS. 184A. 30P.
To Selah Chamberlin 1855 (?)
Mined from J. Chamberlin
JESSE W. MOORE.
W.J. SPRAITE.
JOHN WHAN. 116A. 26P.
JEREMIAH BOOTH. 113A. 40P.
To Selah Chamberlin 1855
H. WARD HRS. 60 A.
ROBERT ELY. 60.55 A.
MIDDLETON TWP. COL. CO.
P. LYNCH. 10A.
N.J. BAYLESS. 1856
ISAAC BOOTH. 113A. 40P.
To Selah Chamberlin 1855
SCHOOL
L. WARD. 40 A.
WM. BOOTH 99.50 A.
EBENEZER SMILEY. 154A. 158P.
To Selah Chamberlin 1855
MATHEW ELDER. 1855
J.H. KNIGHT 76 A.
L. WARD. 61.99 A.
W.H. KNIGHT 1855
HARRISON McMILLEN 1867
ROAD

COAL TERRITORY

OF THE

WILSON-BEEGLE COAL CO.

AS TAKEN OVER FROM THE

STATE LINE COAL CO.

Mapped from Deed Descriptions

July 1918.

C.E. Vaughn
Mine and City Eng.
East Palestine O.

Scale – 10 Ch. = 40 P. = 1 in.