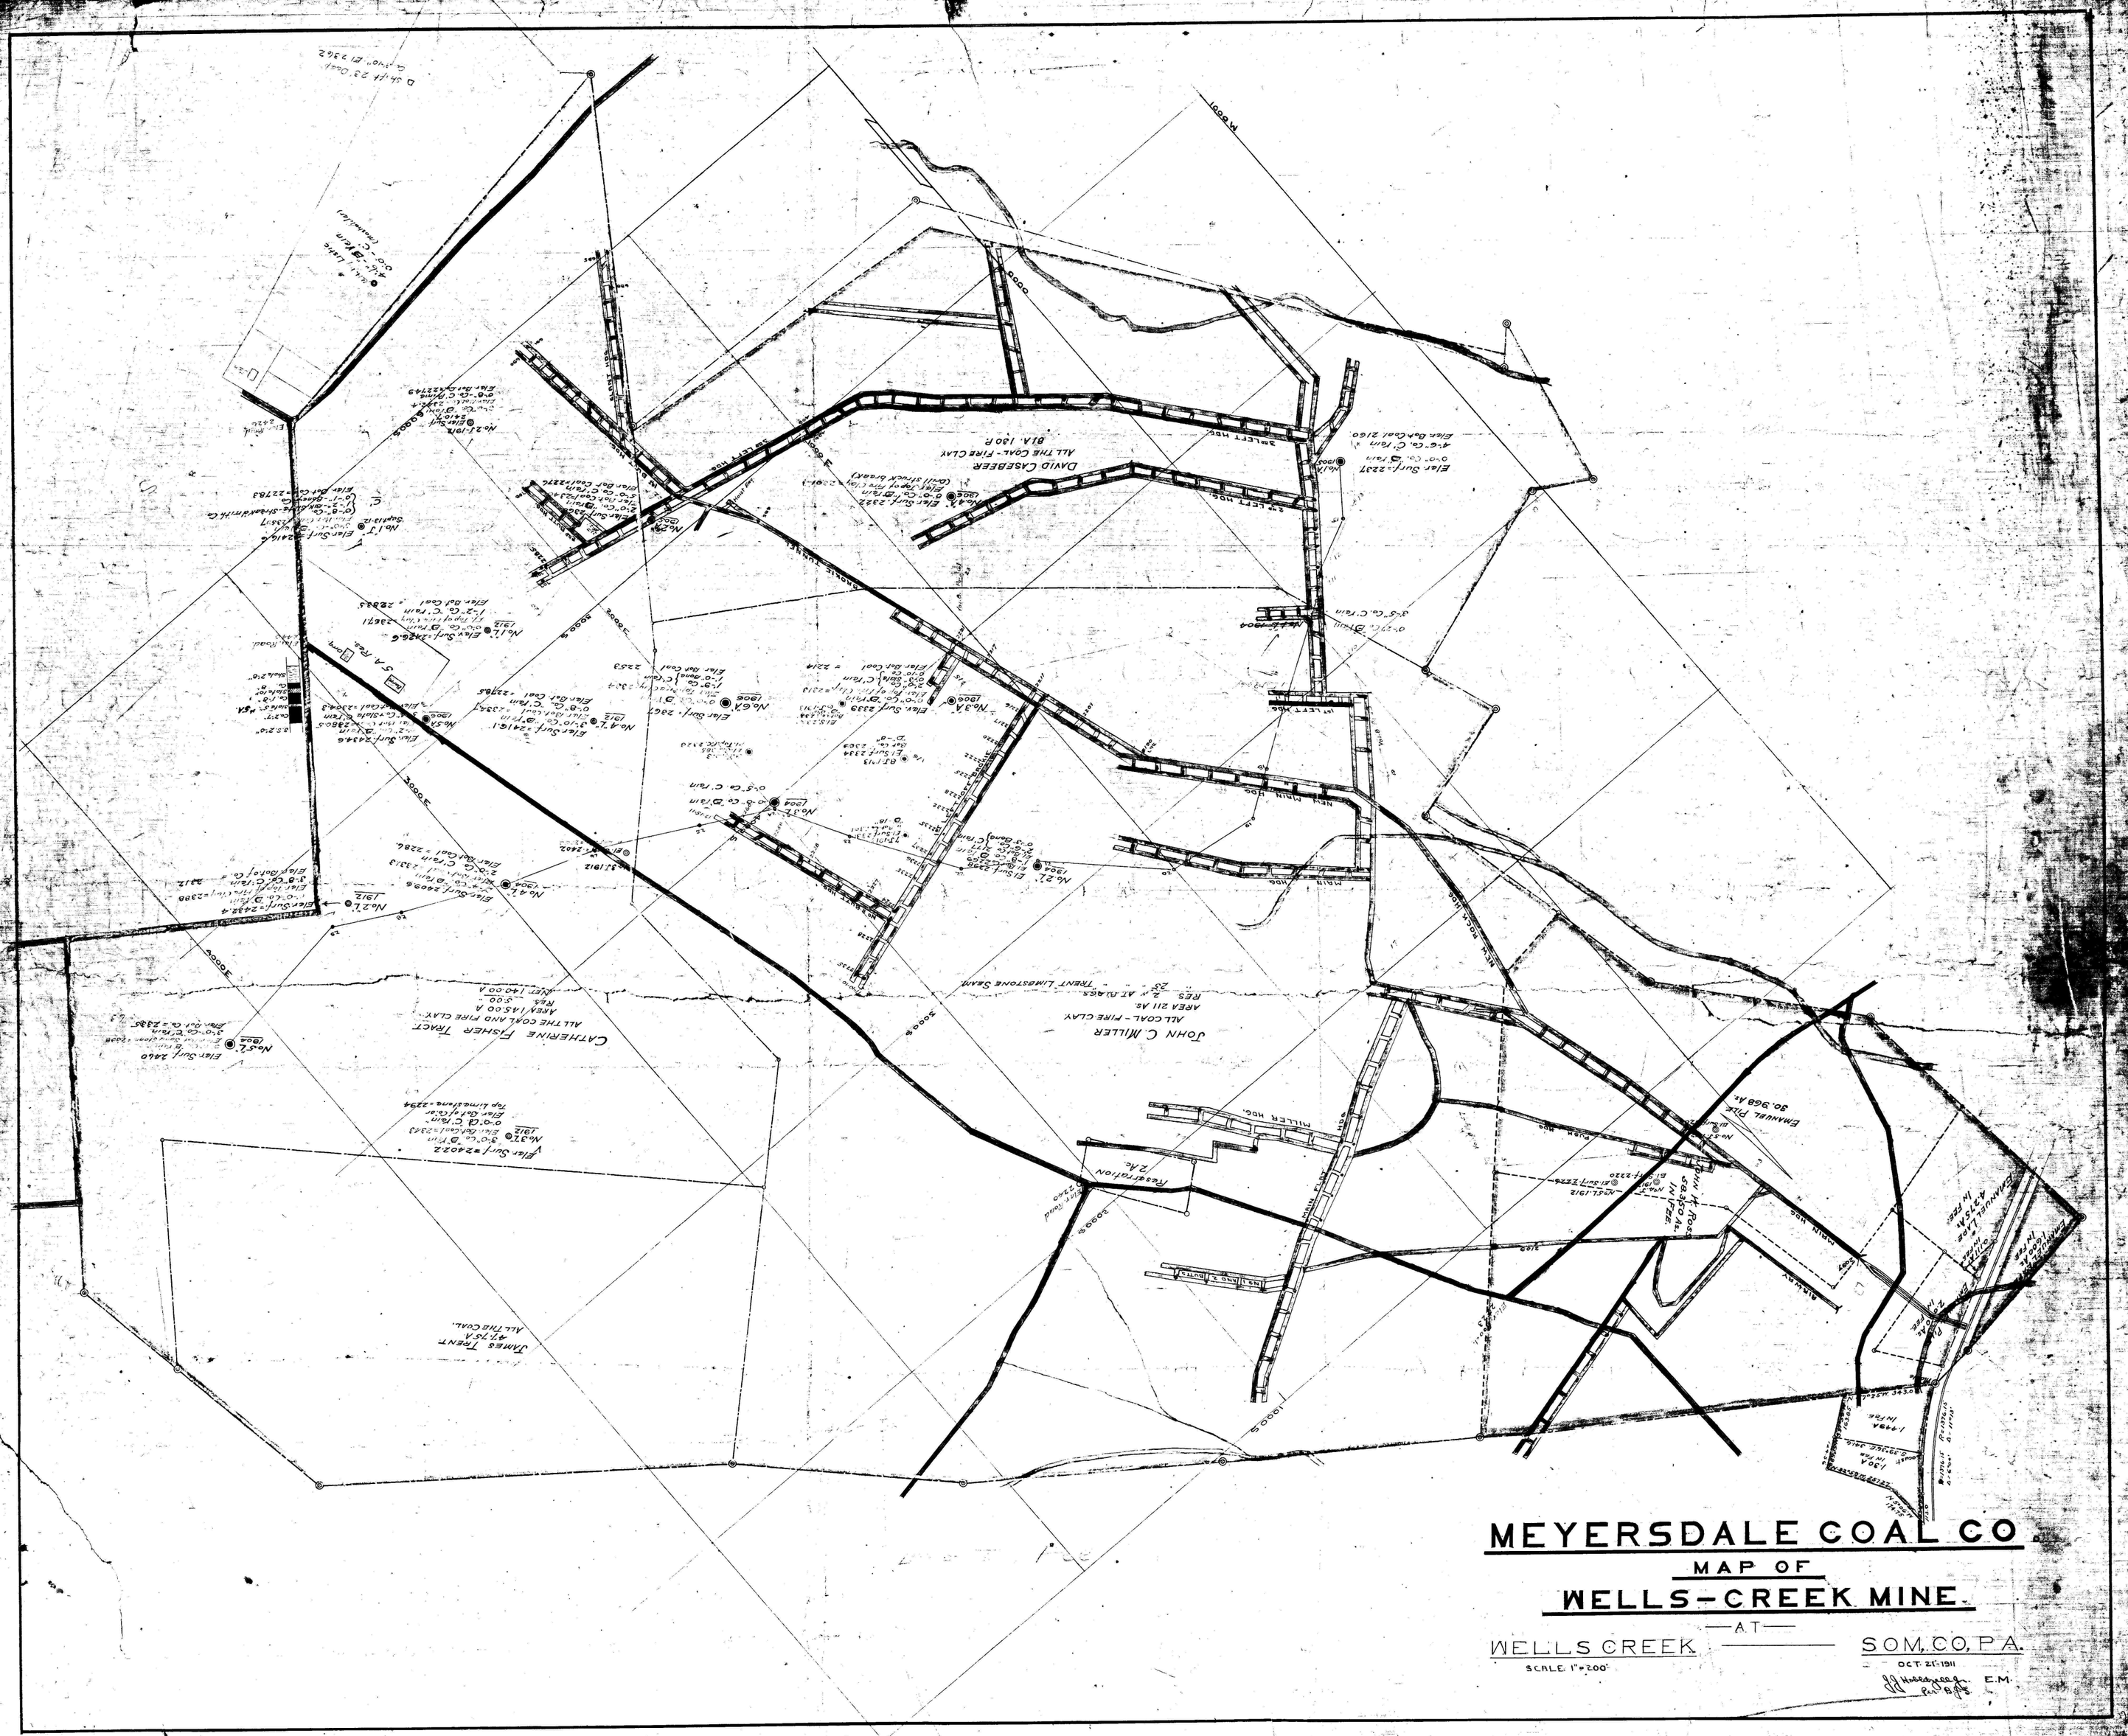
MEYERSDALE COAL CO
MAP OF
WELLS-CREEK MINE
AT
WELLS CREEK
SOM. CO. PA.
SCALE 1" = 200'
OCT. 21-1911
E.M.
JOHN C. MILLER
ALL COAL - FIRE CLAY
AREA 211 AC
CATHERINE FISHER TRACT
ALL THE COAL AND FIRE CLAY
AREA 145.00 A
DAVID CASEBEER
ALL THE COAL - FIRE CLAY
81A. 130 R
JAMES TRENT
ALL THE COAL.
EMANUEL PILE
30.368 A.
TRENT LIMESTONE SEAM
Reestriction
2 Ac.
MILLER HOG.
NEW MAIN
NEW MAIN HOG
NEW MAIN HOG
NEW MAIN HOG